F. H. WA. REGION NO	STATE	FED. AID PROJ. NO	SHEET NO	TOTAL SHEETS
3	MD.		1	4

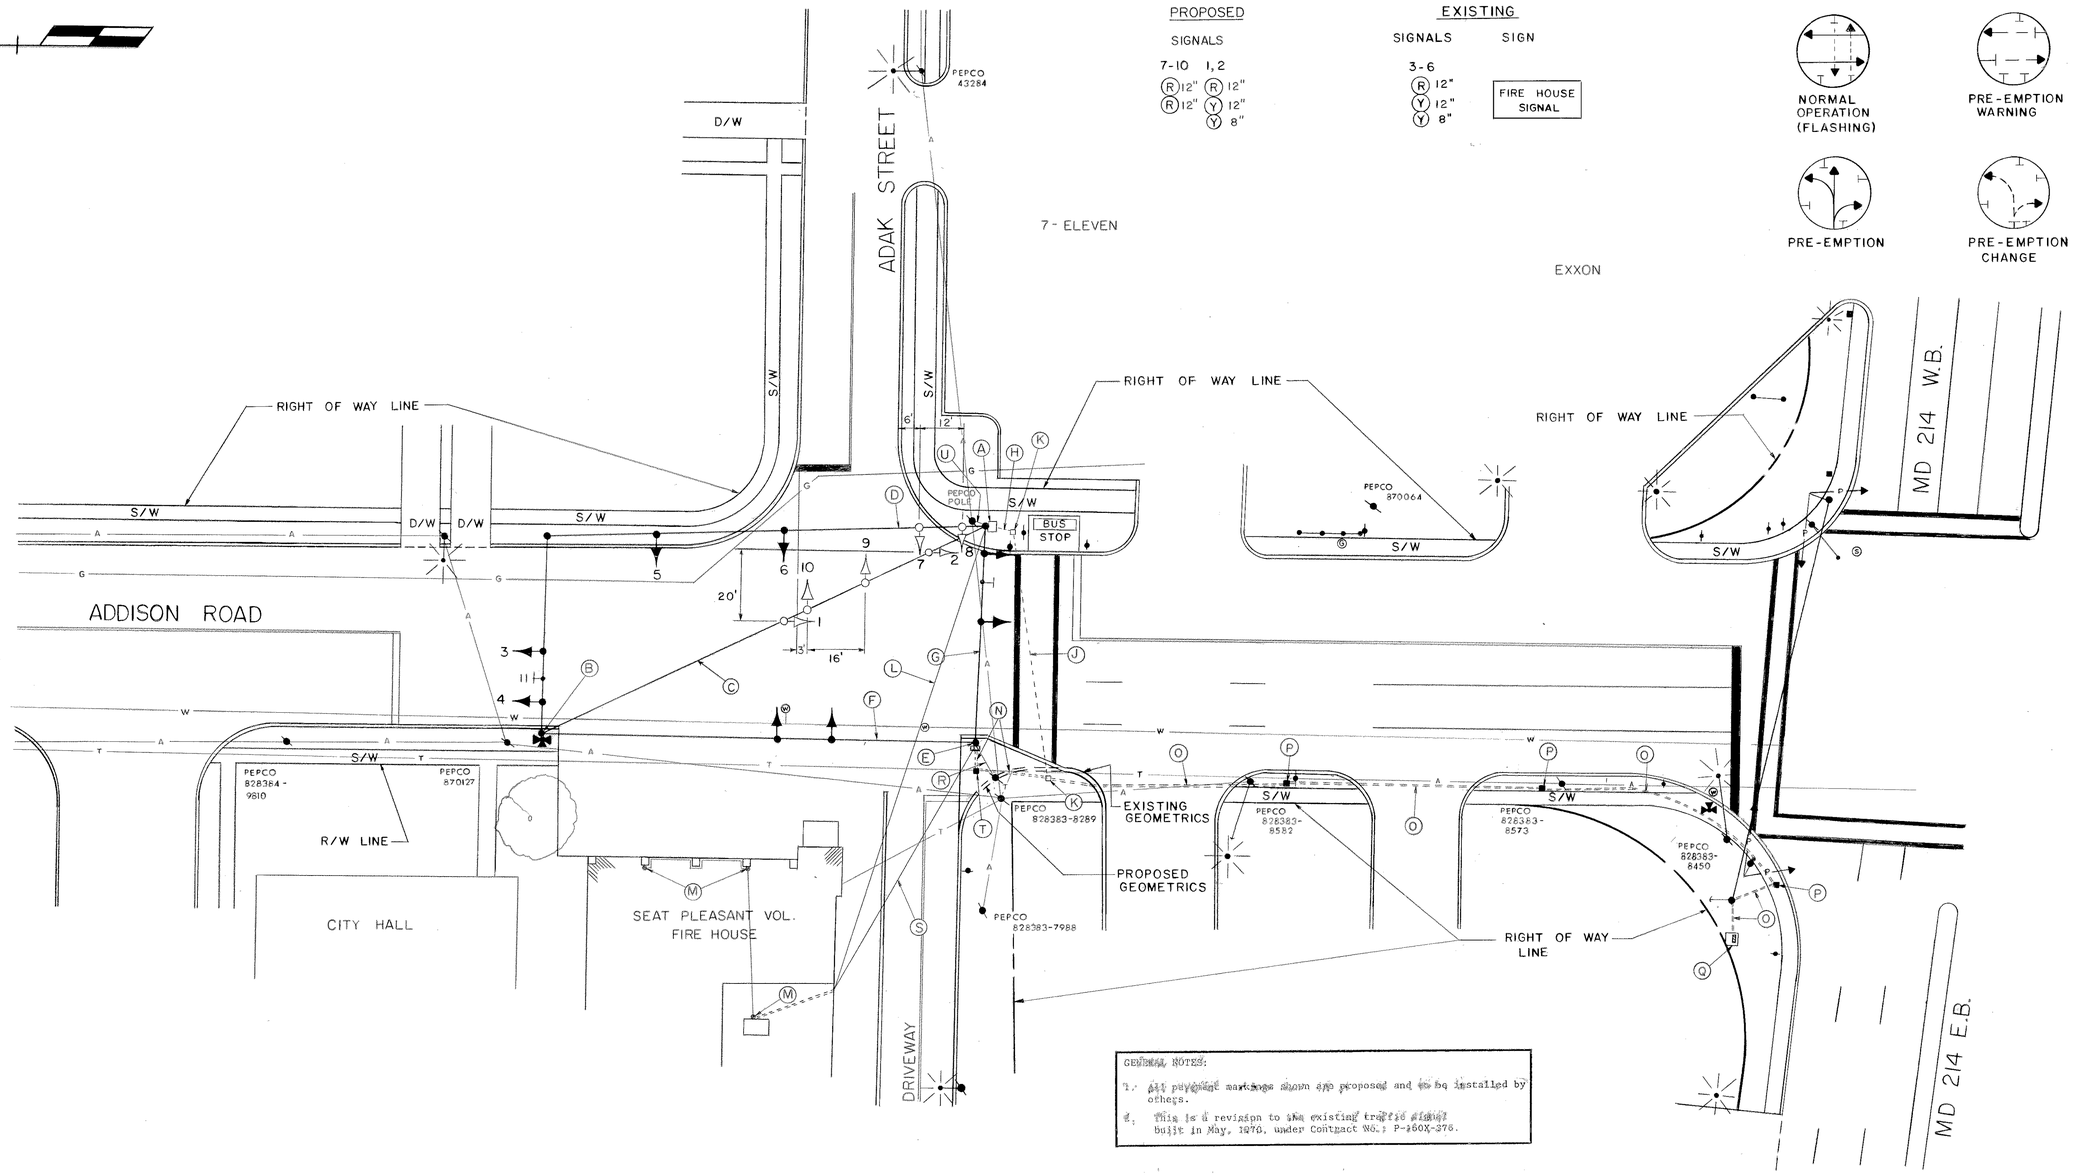

GENERAL NOTES:

1. All pavement markings shown are proposed and to be installed by others.
2. This is a revision to the existing traffic signal built in May, 1970, under Contract No.: P-150X-370.

LEGEND OF UNDERGROUND AND OVERHEAD UTILITIES

AERIAL CABLE
ELECTRIC
TELEPHONE
GAS
SEWER
WATER
CABLE TV

STREET TRAFFIC STUDIES, LTD.
Suite 295, Commercentre East
1777 Reisterstown Road
Baltimore, MD 21208

REVISIONS	APPROVALS
(E) 12-8-86 REMOVE EX. PL. & CONTR., INST. NEW SIGNALS & CONTR. AND REWIRE. S.H.A. NO.- BW-897-501-312	CHIEF, SIGNAL DESIGN SECTION
	ASST. DISTRICT ENGINEER, TRAFFIC
	CHIEF, BUREAU OF TRAFFIC ENGINEERING
	DEPUTY CHIEF ENGINEER, OFFICE OF TRAFFIC

ORIGINAL ON FILE

MARYLAND DEPARTMENT OF TRANSPORTATION
STATE HIGHWAY ADMINISTRATION - OFFICE OF TRAFFIC
BUREAU OF TRAFFIC ENGINEERING

ADDISON ROAD FIRE HOUSE

COUNTY: PRINCE GEORGES

DRAWN BY J. HOYAS
DES. BY:
CHK. BY:
F.A.P. NO.
S.H.A. NO. P-150X-370
SCALE: 1" = 20'
DATE: 8-15-86
TS/FILE NO. 25E
SHEET NO. 1 OF 4