F.H.W.A. REGION NO.	STATE	FED. AID PROJ. NO.	SHEET NO.	TOTAL SHEETS
3	MD		13	14

WIRING KEY

a - 12-PAIR COMMUNICATION CABLE, JELLY FILLED (UNDERGROUND).

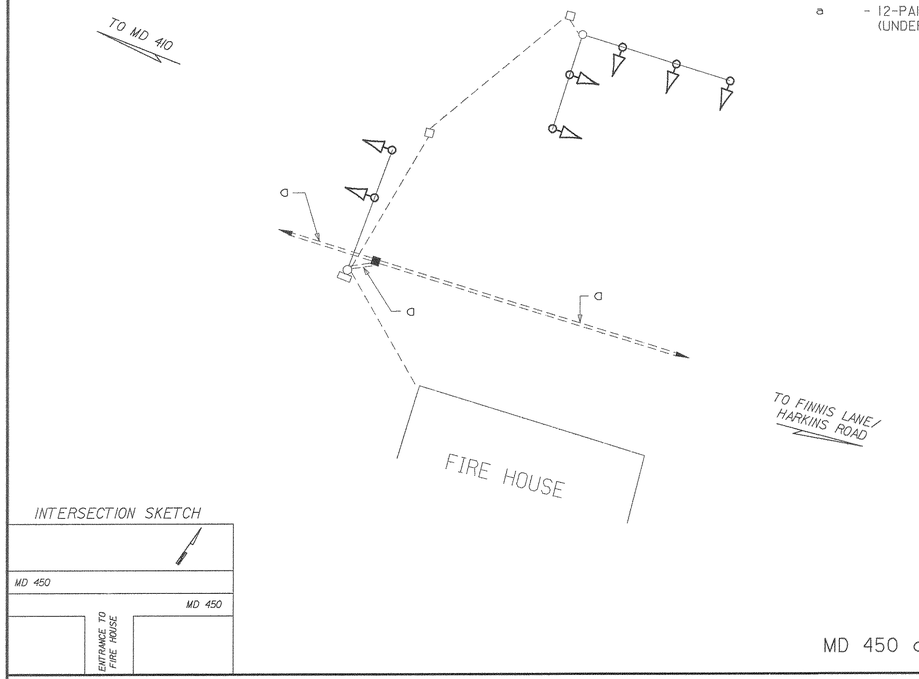

MD 450 and Entrance to Fire House

WIRING KEY

A - 2 CONDUCTOR ELECTRICAL CABLE (NO. 14 A.W.G. - ALUMINUM SHIELDED).

LW - LOOP WIRE ENCASED IN FLEXIBLE TUBING.

EL - EXISTING LOOP WIRE.

a - 12-PAIR COMMUNICATION CABLE, JELLY FILLED (UNDERGROUND).

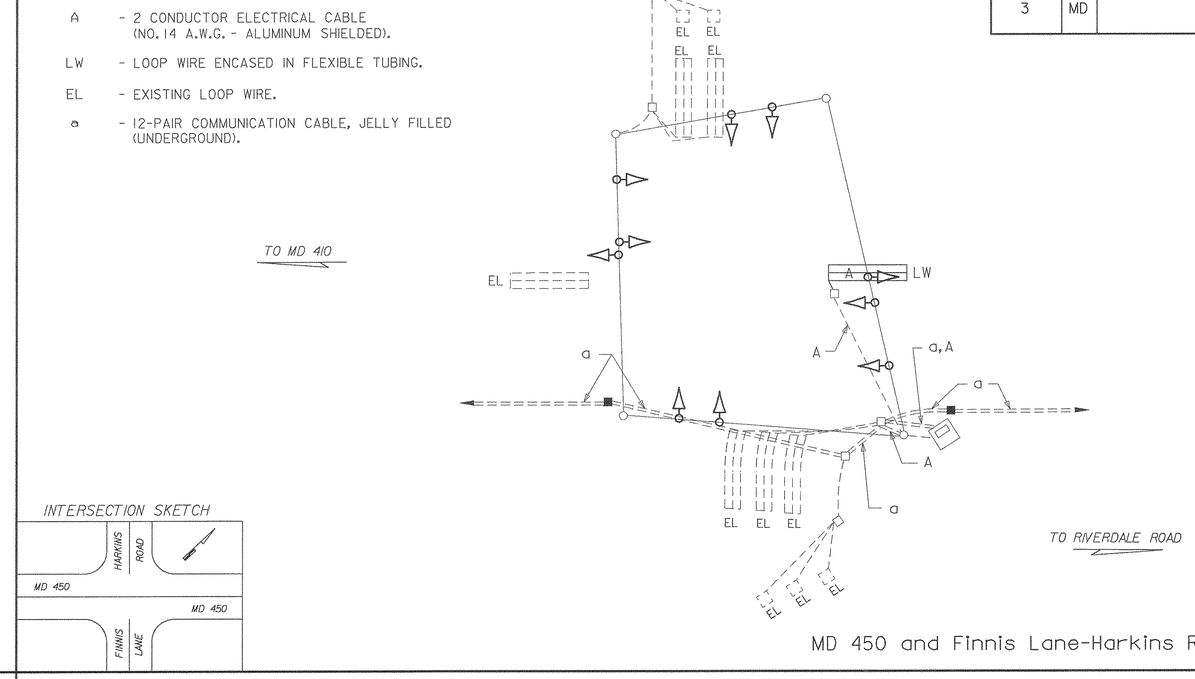

MD 450 and Finnis Lane-Harkins Road

WIRING KEY

A,B,C - LOOP DETECTOR WIRE SPLICED TO EXISTING 2-CONDUCTOR ALUMINUM SHIELDED CABLE AT NEAREST HANDHOLE.

D,E,F - 2 CONDUCTOR ELECTRICAL CABLE (NO. 14 A.W.G. - ALUMINUM SHIELDED). SPLICED TO EXISTING LOOP DETECTOR WIRE AT NEAREST HANDHOLE.

LW - LOOP WIRE ENCASED IN FLEXIBLE TUBING.

EL - EXISTING LOOP WIRE.

a - 12-PAIR COMMUNICATION CABLE, JELLY FILLED (UNDERGROUND).

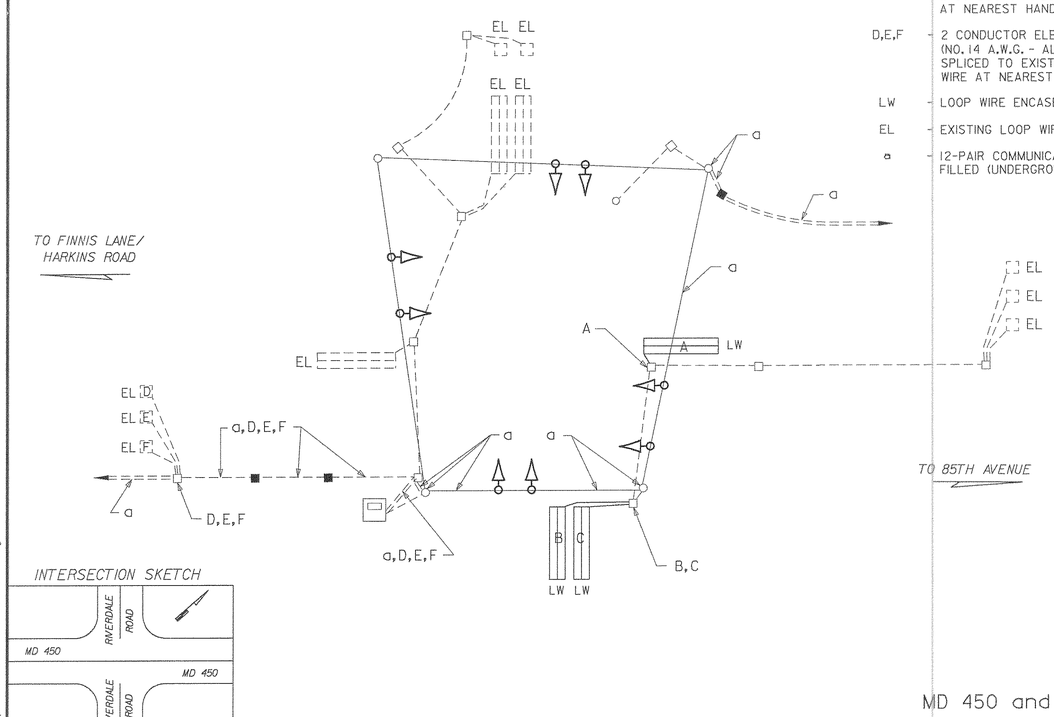

MD 450 and Riverdale Road

WIRING KEY

A,B,C, D,E,F - 4 CONDUCTOR ELECTRICAL CABLE (NO. 22 A.W.G. - POLYURETHANE JACKETED).

EL - EXISTING LOOP WIRE.

a - 12-PAIR COMMUNICATION CABLE, JELLY FILLED (UNDERGROUND).

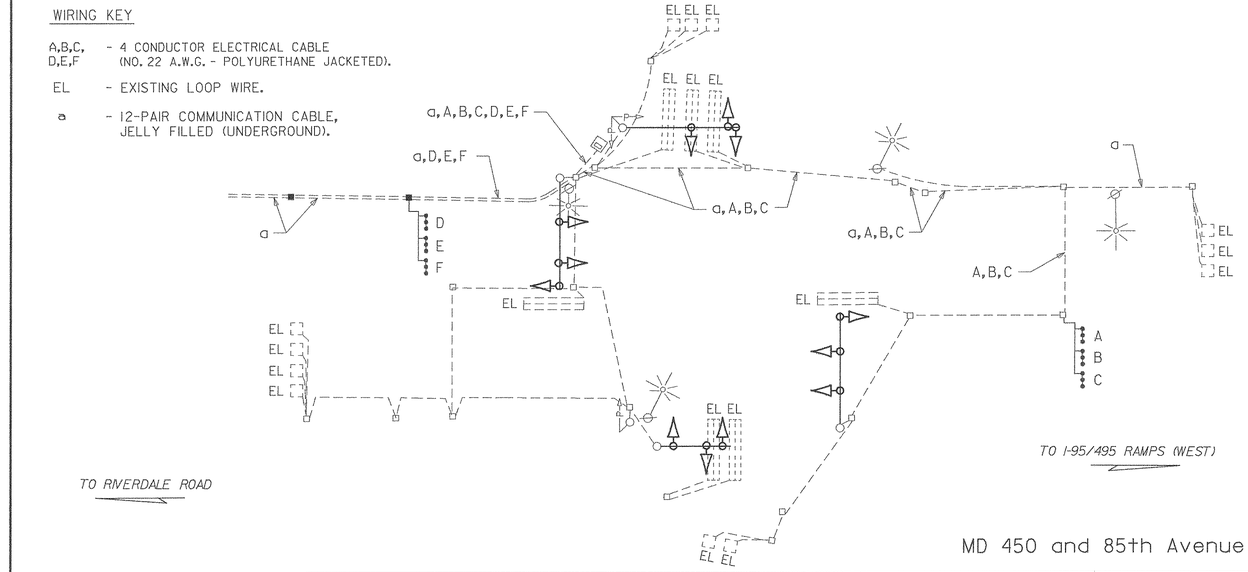

MD 450 and 85th Avenue

REVISIONS	APPROVALS
	CHIEF, DESIGN SECTION
	ASST. DISTRICT ENGINEER, TRAFFIC
	CHIEF, TRAFFIC ENGINEERING DESIGN DIVISION
	DIRECTOR, TRAFFIC & SAFETY

MARYLAND DOT - STATE HIGHWAY ADMINISTRATION

Office of Traffic & Safety

TRAFFIC ENGINEERING DESIGN DIVISION

Wiring Diagrams

MD 450: MD 202 to MD 564

DATE May 1997

DRAWN BY: SA	F.A.P. NO. CM-STP-000S(502)E		
CHECK BY:	S.H.A. NO. AW113A57/AW113B57		
SCALE: NOT TO SCALE	COUNTY Prince George's		13 OF 14

05/14/97

P:\PLOT FILE\MPL\APRS\MD450\MD450.PRF
pw:\\2003\code\ca\0\cmd450\sw04md450.dgn