F H W A REGION NO.	STATE	FED. AID PROJ. NO.	SHEET NO.	TOTAL SHEETS
3	MD		7	14

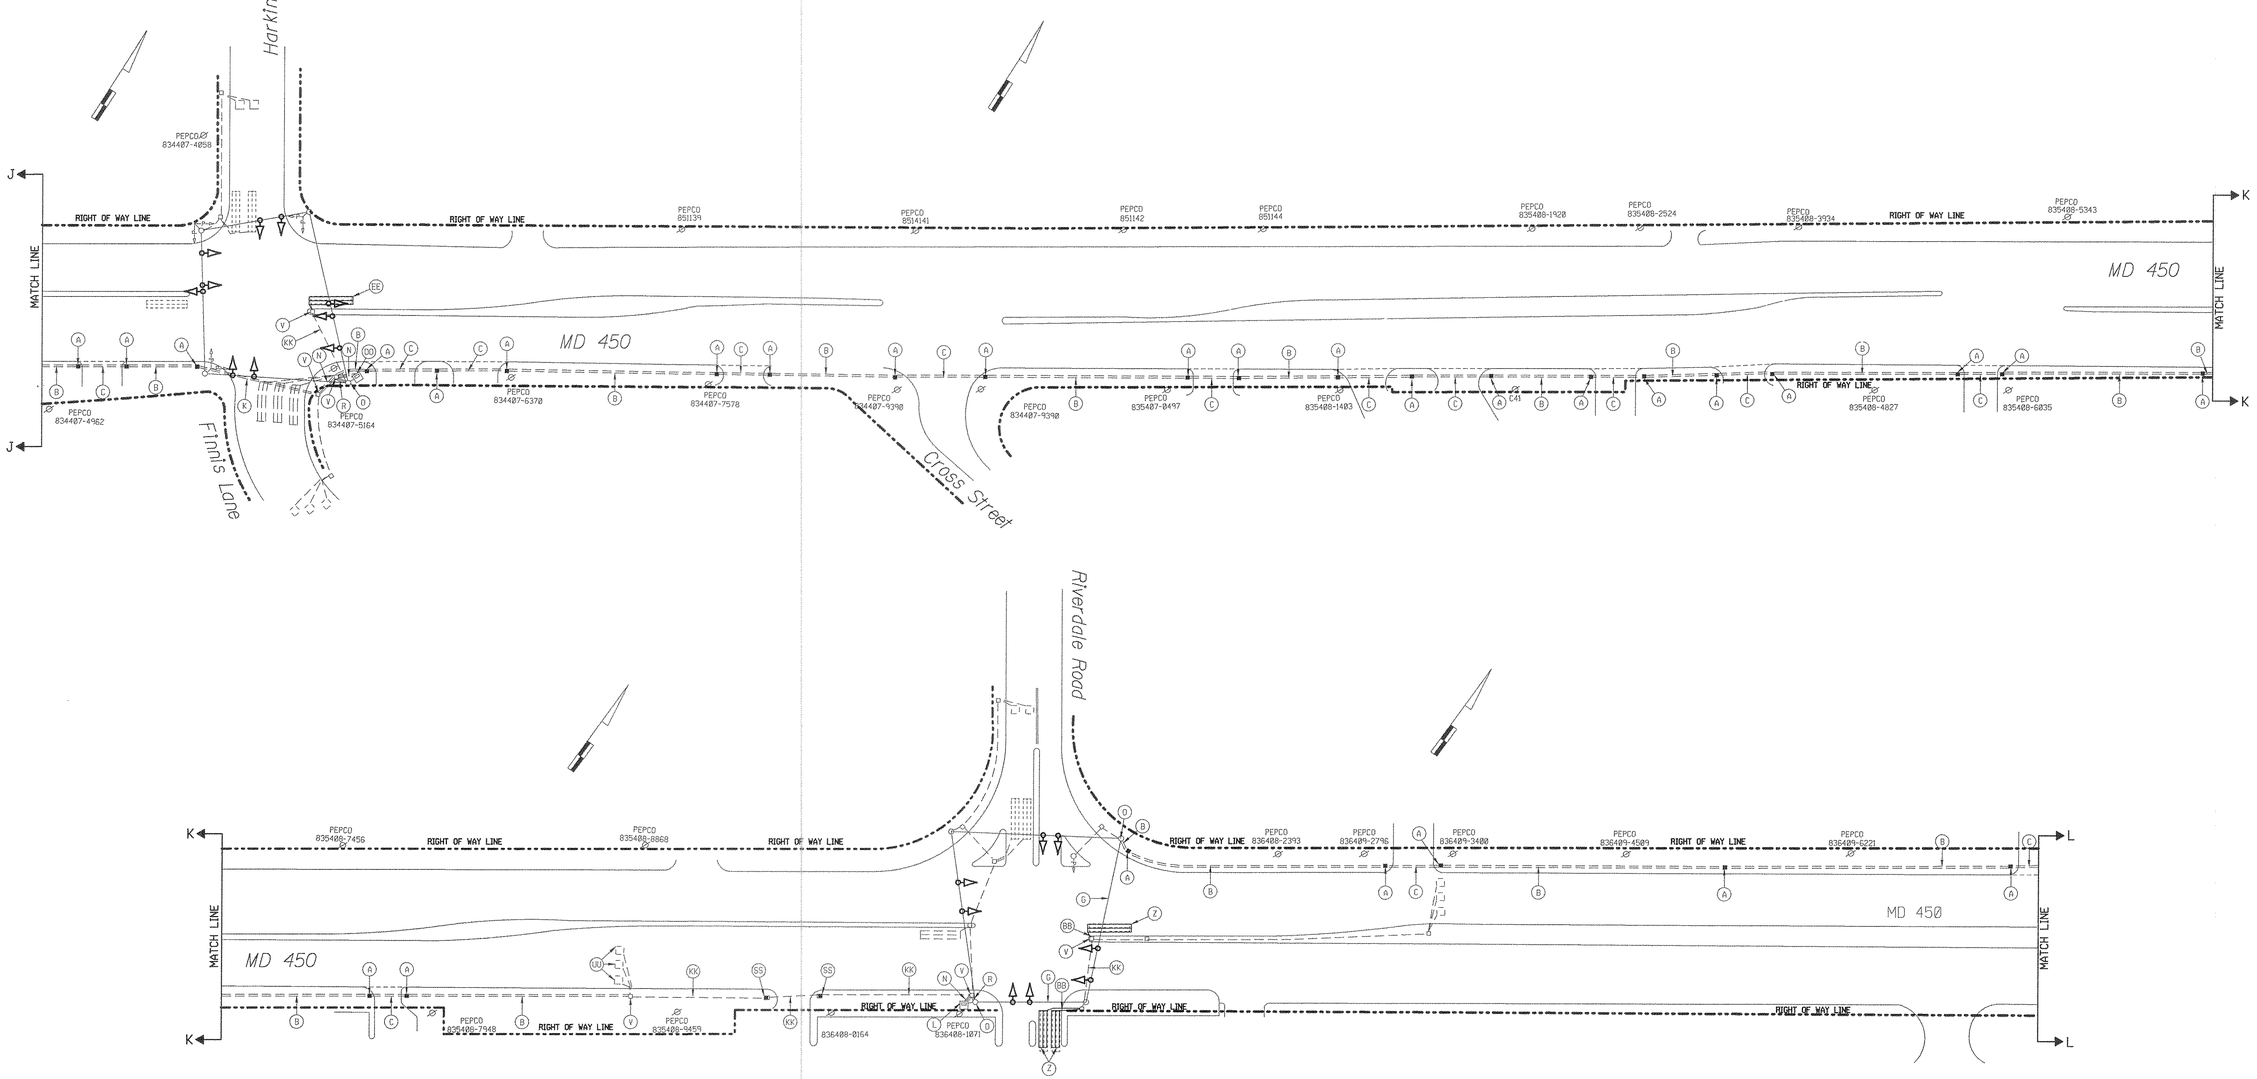

REVISIONS	APPROVALS
	CHIEF, DESIGN SECTION
	ASST. DISTRICT ENGINEER, TRAFFIC
	CHIEF, TRAFFIC ENGINEERING DESIGN DIVISION
	DIRECTOR, TRAFFIC & SAFETY

MARYLAND DOT - STATE HIGHWAY ADMINISTRATION

Office of Traffic & Safety

TRAFFIC ENGINEERING DESIGN DIVISION

Interconnect Plan

MD 450: MD 202 to MD 564

DATE May 1997

DRAWN BY: SA	F.A.P. NO. CM-STP-000S(502)E		
CHECK BY:	S.H.A. NO. AW113A57/AW113B57		
SCALE: 1" = 50 '	COUNTY Prince George's		7 OF 14

P:\PLOTFILE\MYLAR\SS06M450.PRF
p:\20103\cadd\cv\cmd450\ss06m450.dgn
05/14/97