F. H. WA.			
REGION NO.	STATE	FED. AID PROJ. NO.	SHEET NO.	TOTAL SHEETS
	MD.			

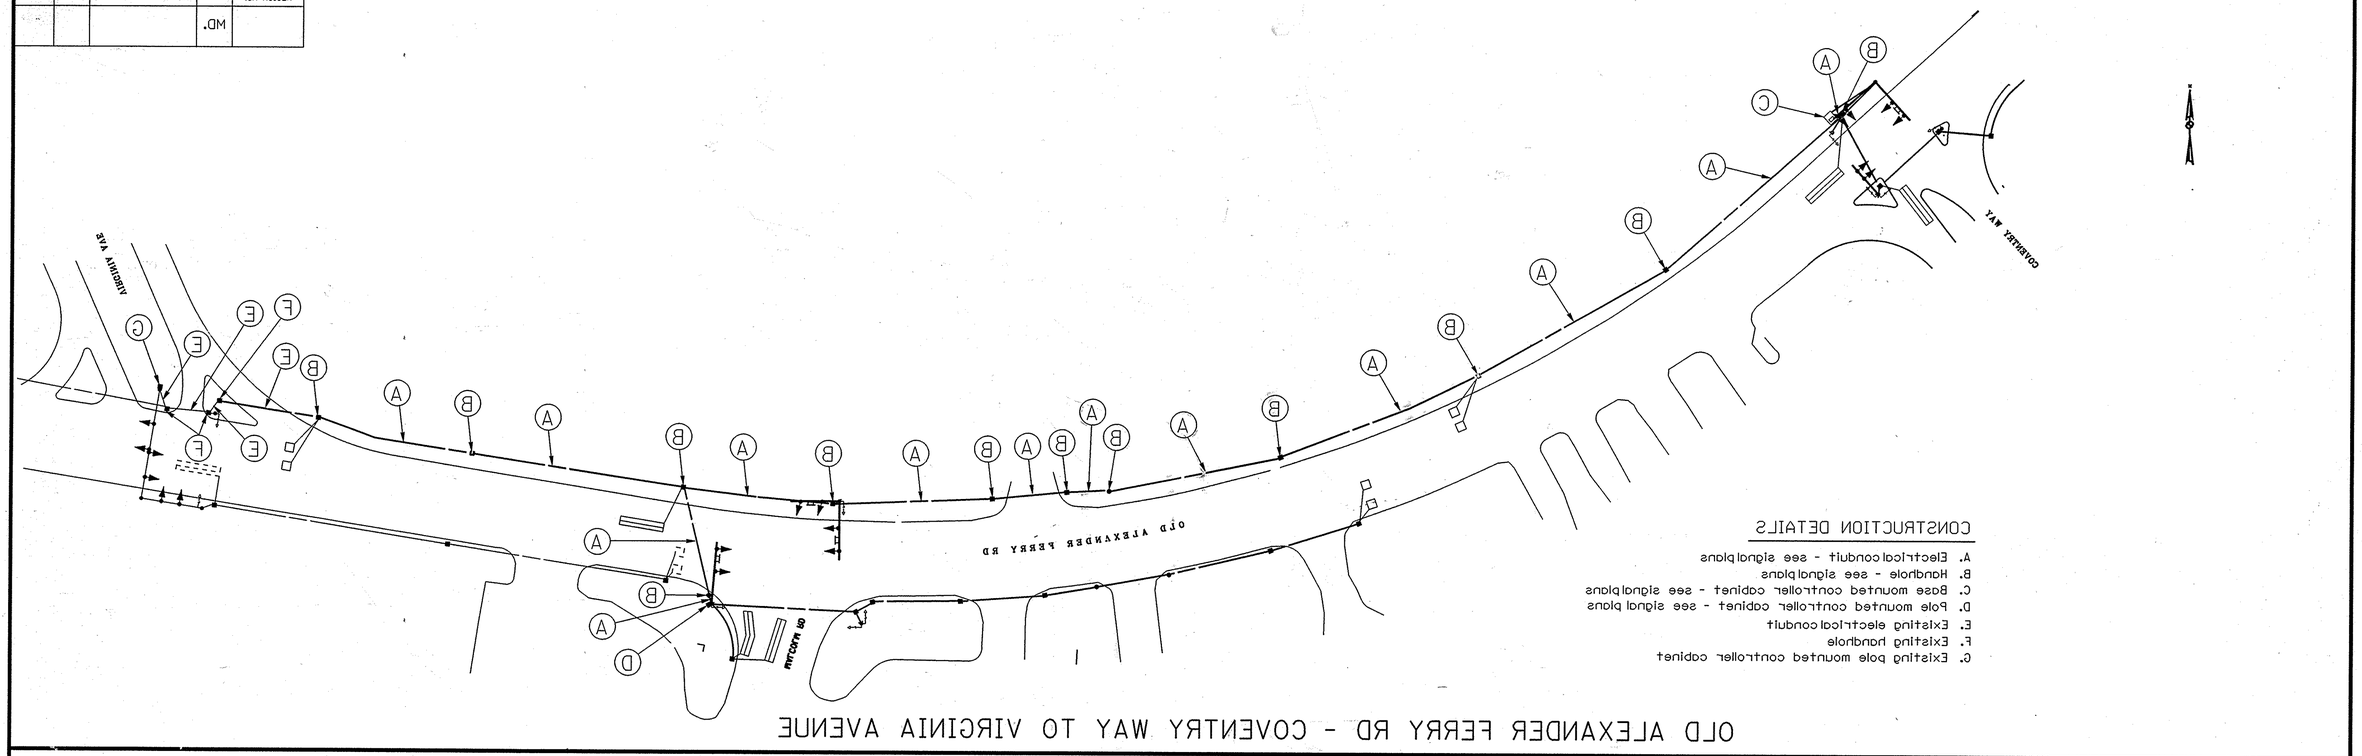

CONSTRUCTION DETAILS

A. Electrical conduit - see signal plans
B. Handhole - see signal plans
C. Base mounted controller cabinet - see signal plans
D. Pole mounted controller cabinet - see signal plans
E. Existing electrical conduit
F. Existing handhole
G. Existing pole mounted controller cabinet

OLD ALEXANDER FERRY RD - COVENTRY WAY TO VIRGINIA AVENUE

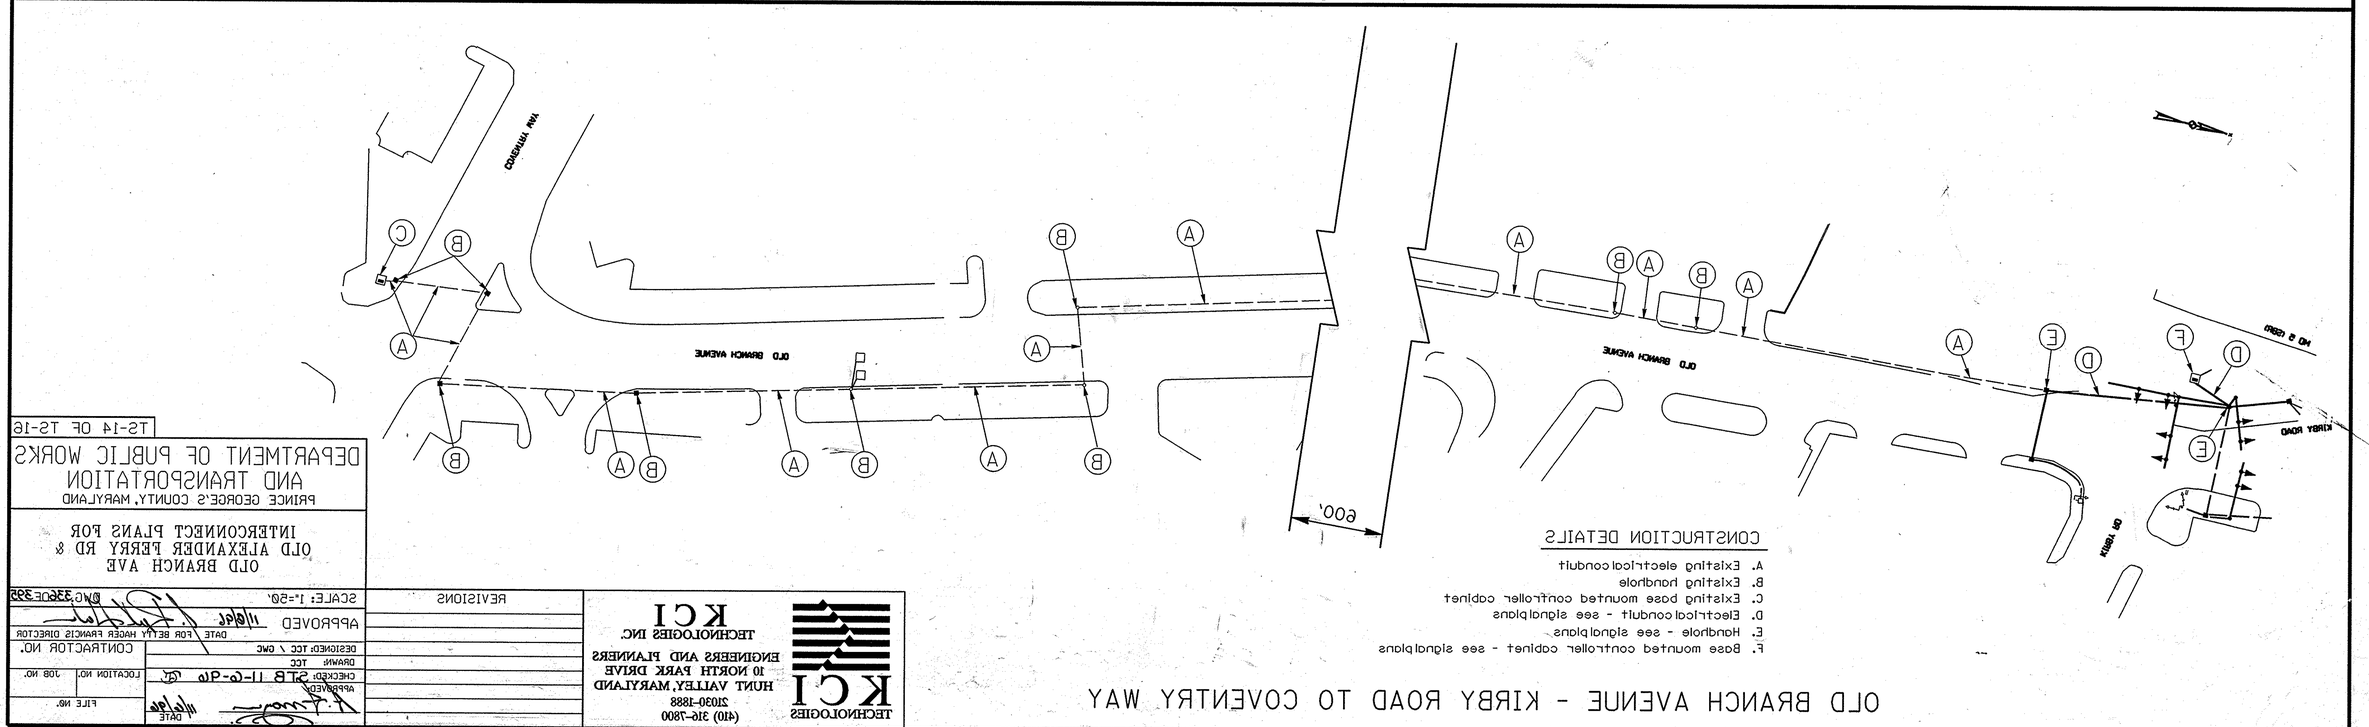

CONSTRUCTION DETAILS

A. Existing electrical conduit
B. Existing handhole
C. Existing base mounted controller cabinet
D. Electrical conduit - see signal plans
E. Handhole - see signal plans
F. Base mounted controller cabinet - see signal plans

OLD BRANCH AVENUE - KIRBY ROAD TO COVENTRY WAY

TS-14 OF TS-16

DEPARTMENT OF PUBLIC WORKS
AND TRANSPORTATION
PRINCE GEORGE'S COUNTY, MARYLAND

INTERCONNECT PLANS FOR
OLD ALEXANDER FERRY RD &
OLD BRANCH AVE

SCALE: 1"=50'

REVISIONS

APPROVED 11/9/96
DATE FOR BETTY HAGER FRANCIS DIRECTOR

DESIGNED: TCC / DWC
DRAWN: TCC
CHECKED: SCB 11-6-96
APPROVED: 11/9/96 DATE

CONTRACTOR NO.
LOCATION NO. JOB NO.
FILE NO.

KCI TECHNOLOGIES INC.
ENGINEERS AND PLANNERS
10 NORTH PARK DRIVE
HUNT VALLEY, MARYLAND
21030-1888
(410) 316-7800

M:\0194007\SPOINT.DGN