GENERAL NOTE

REMOVE AND DISPOSE OF ALL UNUSED 6 FIBER MULTIMODE FIBEROPTIC CABLE.

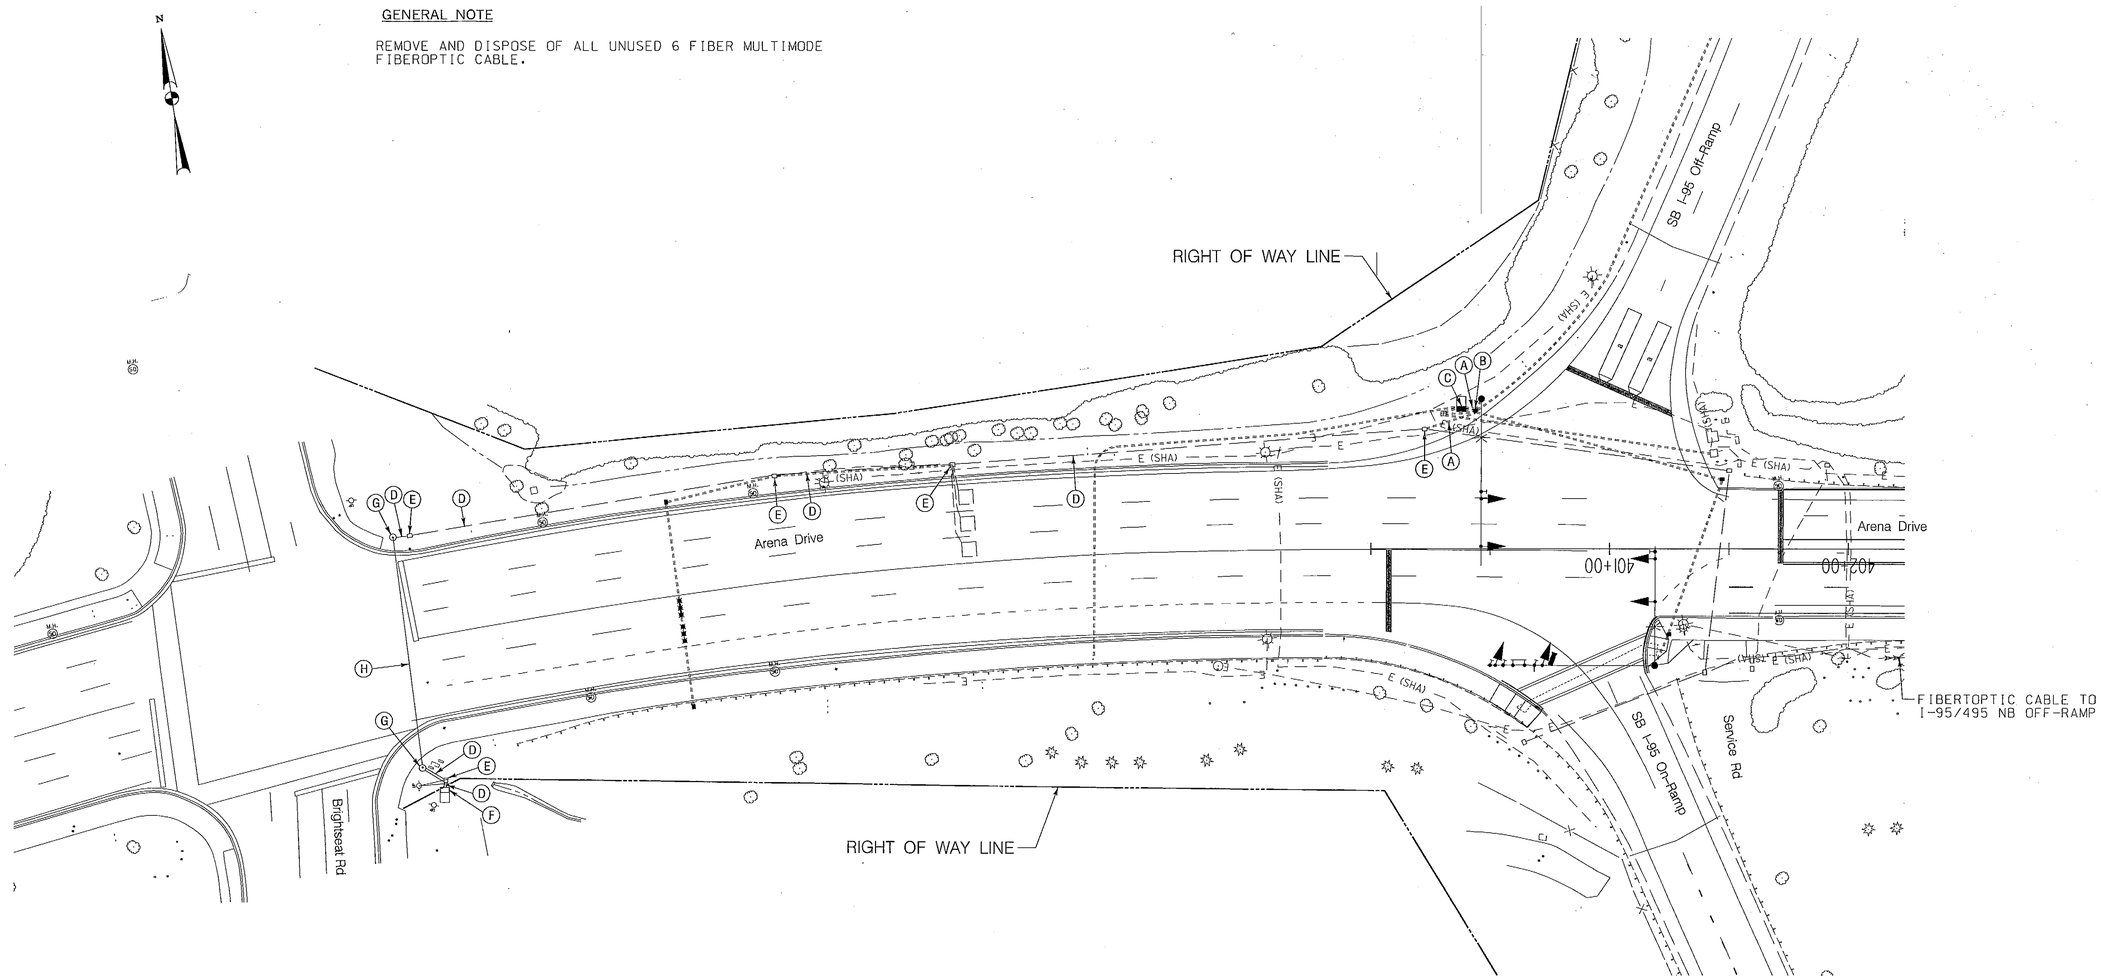

CONSTRUCTION DETAILS

A. USE PROPOSED CONDUIT. INSTALL 6 FIBER MULTIMODE FIBEROPTIC CABLE. (SEE SIGNAL PLANS)
B. USE PROPOSED HANDHOLE. INSTALL 6 FIBER MULTIMODE FIBEROPTIC CABLE. (SEE SIGNAL PLANS)
C. USE PROPOSED BASE MOUNTED CABINET AND CONTROLLER. INSTALL 6 FIBER MULTIMODE FIBEROPTIC CABLE. (SEE SIGNAL PLANS)
D. USE EXISTING CONDUIT. INSTALL 6 FIBER MULTIMODE FIBEROPTIC CABLE.
E. USE EXISTING HANDHOLE. INSTALL 6 FIBER MULTIMODE FIBEROPTIC CABLE.
F. USE EXISTING BASE MOUNTED CABINET AND CONTROLLER. INSTALL 6 FIBER MULTIMODE FIBEROPTIC CABLE.
G. USE EXISTING STRAIN POLE. INSTALL 6 FIBER MULTIMODE FIBEROPTIC CABLE.
H. USE EXISTING SPAN WIRE. INSTALL 6 FIBER MULTIMODE FIBEROPTIC CABLE.

WR&A
Whitman, Requardt and Associates, LLP
Engineers, Architects and Planners
801 South Caroline Street
Baltimore, Maryland 21231
410-235-3450

THE LANE CONSTRUCTION CORPORATION
OVER 100 YEARS
A Commitment to Excellence

BY: jrasmussen

GEOMETRIC LEGEND
EXISTING
PROPOSED

UTILITY LEGEND
SD — STORM DRAIN
G — GAS MAIN
W — WATER MAIN
S — SEWER MAIN
E — ELECTRIC CABLES
A — AERIAL CABLES
T — TELEPHONE CABLES
F — FIBER-OPTIC

APPROVALS
TEAM LEADER 8/29/07
ASST. DIV. CHIEF 8-30-07
DIVISION CHIEF 9/4/07
OFFICE DIRECTOR 9/13

REVISIONS

PLOTTED: 08-27-2007
FILE: n:\31611-000\cadd\pSG-C008_arena.dgn

STATE OF MARYLAND
DEPARTMENT OF TRANSPORTATION
STATE HIGHWAY ADMINISTRATION
OFFICE OF TRAFFIC & SAFETY
TRAFFIC ENGINEERING DESIGN DIVISION
Arena Drive from Brightseat Road to
SB I-95/495 Off-Ramp

INTERCONNECT PLAN

SCALE 1" = 30' DATE AUGUST 23, 2007 CONTRACT NO. PG6385172

DESIGNED BY S. Bloss COUNTY PRINCE GEORGE'S
DRAWN BY S. Bloss LOGMILE
CHECKED BY N. Leary / CSMAIN TIMS NO. 1023
FAP NO. AC-IM-95-3(177)N TOD NO.

TS NO. 4616-SC | DRAWING TSP-8 OF 12 | SHEET NO. 9 OF 13