F H W A REGION NO.	STATE	FED. AID PROJ. NO.	SHEET NO.	TOTAL SHEETS
3	MD		7	11

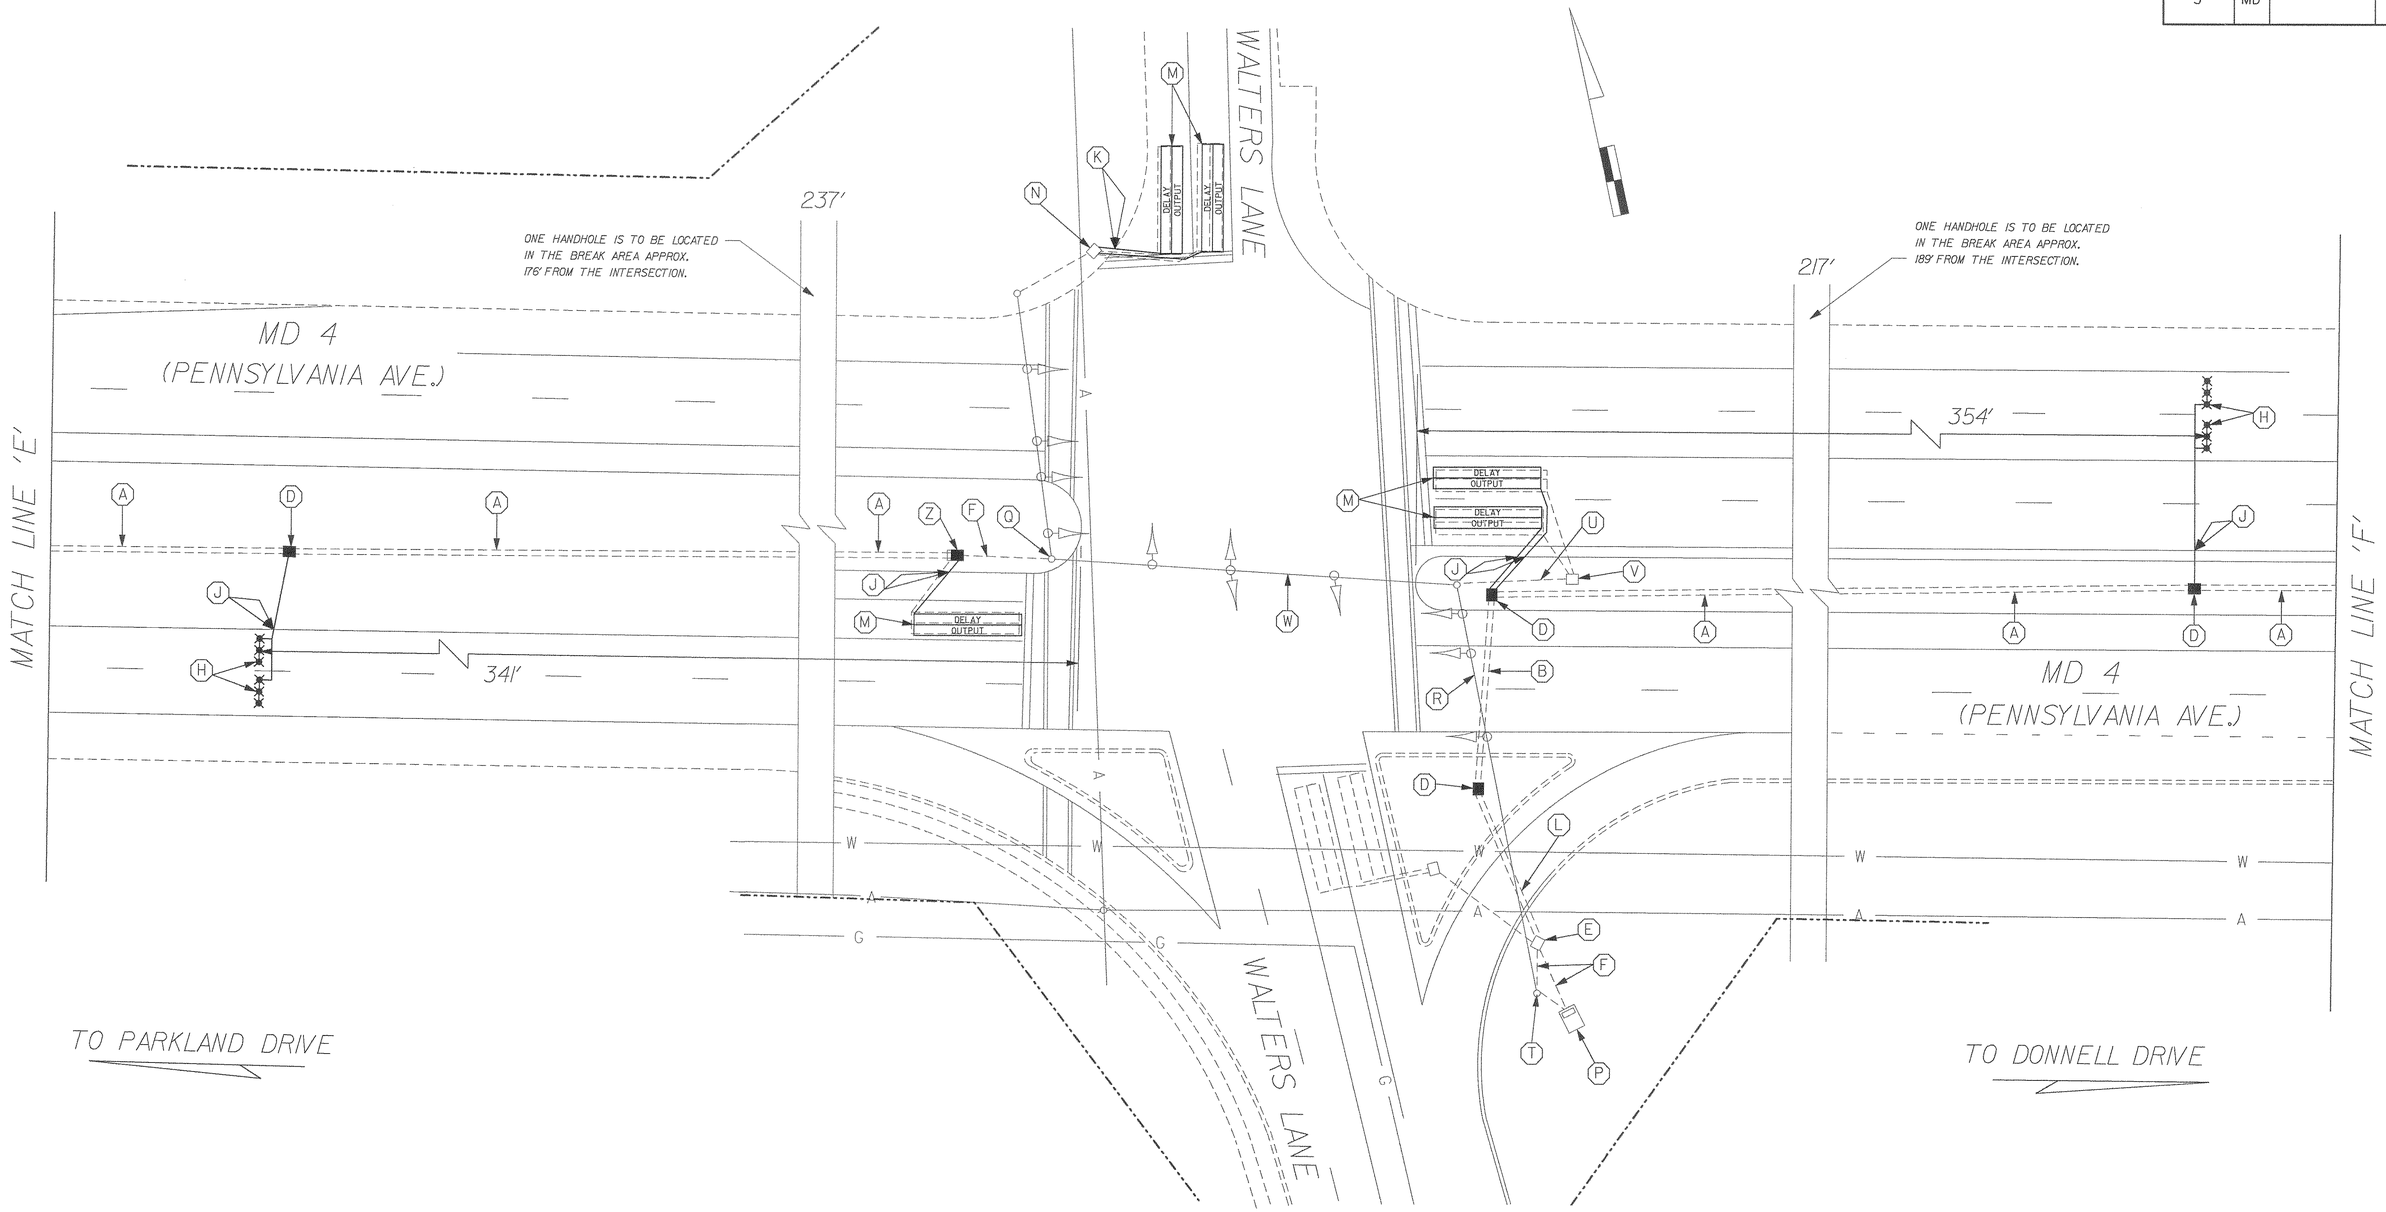

LEGEND OF UNDERGROUND AND OVERHEAD UTILITIES

AERIAL CABLE	A	A
ELECTRIC	E	E
TELEPHONE	T	T
GAS	G	G
SEWER	S	S
WATER	W	W
CABLE TV	TV	TV

Sverdrup
CIVIL, INC.
CONSULTING ENGINEERS
575 SOUTH CHARLES STREET
SUITE 404
BALTIMORE, MARYLAND 21201
Tel. (410) 837-5840

REVISIONS	APPROVALS
	CHIEF, DESIGN SECTION
	ASST. DISTRICT ENGINEER, TRAFFIC
	CHIEF, TRAFFIC ENGINEERING DESIGN DIVISION
	DIRECTOR, TRAFFIC & SAFETY

MARYLAND DOT - STATE HIGHWAY ADMINISTRATION
Office of Traffic & Safety
TRAFFIC ENGINEERING DESIGN DIVISION
MD 4 AND WALTERS LANE

DATE MAY 1997

DRAWN BY:	SA	F.A.P. NO.	CM-STP-000S(502)E
CHECK BY:	RD	S.H.A. NO.	AW113A56 / AW113B56
SCALE:	1" = 20'	COUNTY	PRINCE GEORGE'S

7 OF 11

05/06/97
PLOT FILE MYLAR\SS06MD4.PRF
20103\cadd\cv\s66\ss06md4.dgn