F H W A REGION NO.	STATE	FED. AID PROJ. NO.	SHEET NO.	TOTAL SHEETS
3	MD		10	11

WIRING KEY

A,B,C,D,E,F - 4 CONDUCTOR ELECTRICAL CABLE (NO. 22 A.W.G. - POLYURETHANE JACKETED).

G,H,I - LOOP DETECTOR WIRE SPLICED TO EXISTING 2-CONDUCTOR ALUMINUM SHIELDED CABLE AT NEAREST HANDHOLE.

LW - LOOP WIRE ENCASED IN FLEXIBLE TUBING.

EL - EXISTING LOOP WIRE.

a - 12-PAIR COMMUNICATION CABLE, JELLY FILLED (UNDERGROUND).

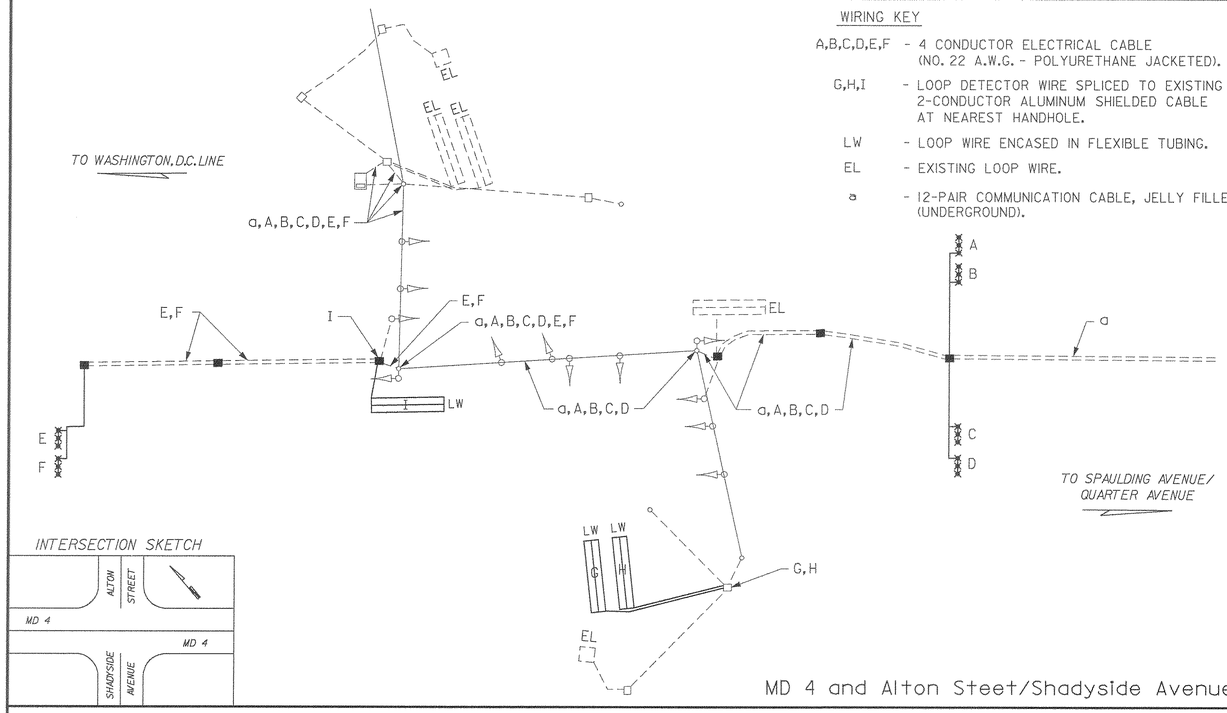

MD 4 and Alton Steet/Shadyside Avenue

WIRING KEY

A,B,C,D,E,F - 4 CONDUCTOR ELECTRICAL CABLE (NO. 22 A.W.G. - POLYURETHANE JACKETED).

G,H,I,J - LOOP DETECTOR WIRE SPLICED TO EXISTING 2-CONDUCTOR ALUMINUM SHIELDED CABLE AT NEAREST HANDHOLE.

LW - LOOP WIRE ENCASED IN FLEXIBLE TUBING.

EL - EXISTING LOOP WIRE.

a - 12-PAIR COMMUNICATION CABLE, JELLY FILLED (UNDERGROUND).

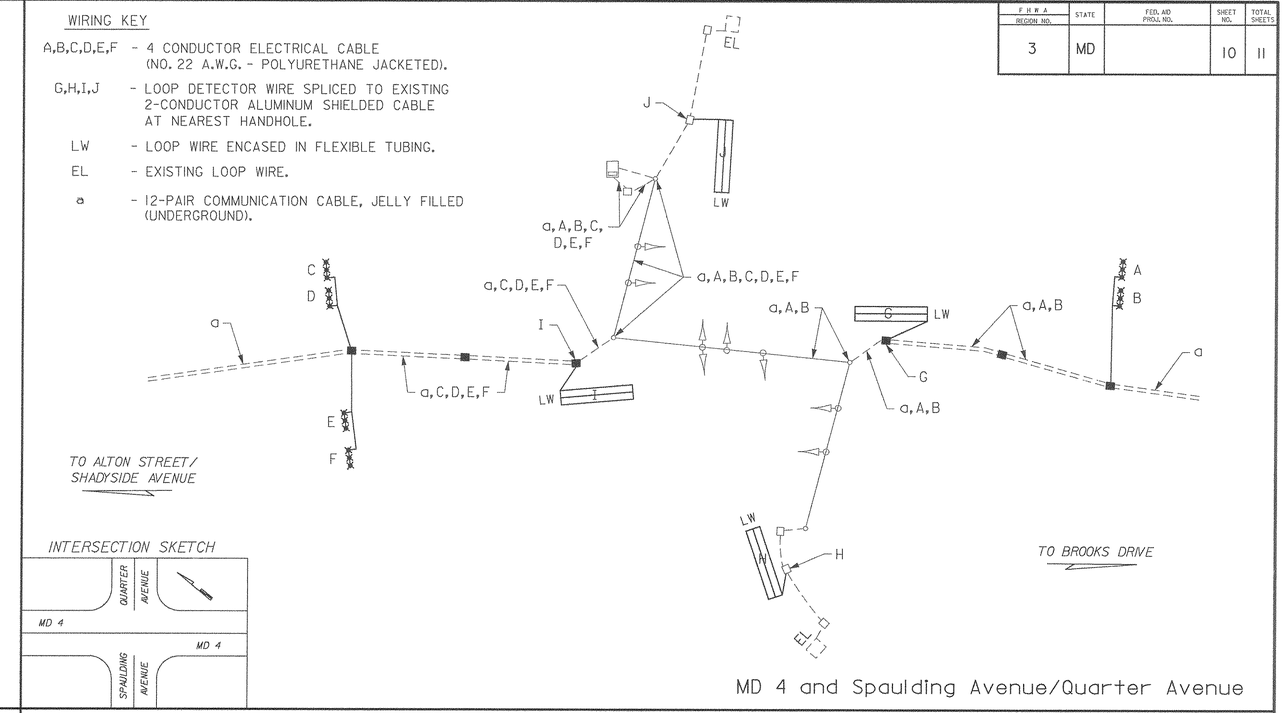

MD 4 and Spaulding Avenue/Quarter Avenue

WIRING KEY

A,B,C,D,E,F - 4 CONDUCTOR ELECTRICAL CABLE (NO. 22 A.W.G. - POLYURETHANE JACKETED).

G,H,I,J,K - LOOP DETECTOR WIRE SPLICED TO EXISTING 2-CONDUCTOR ALUMINUM SHIELDED CABLE AT NEAREST HANDHOLE.

LW - LOOP WIRE ENCASED IN FLEXIBLE TUBING.

EL - EXISTING LOOP WIRE.

a - 12-PAIR COMMUNICATION CABLE, JELLY FILLED (UNDERGROUND).

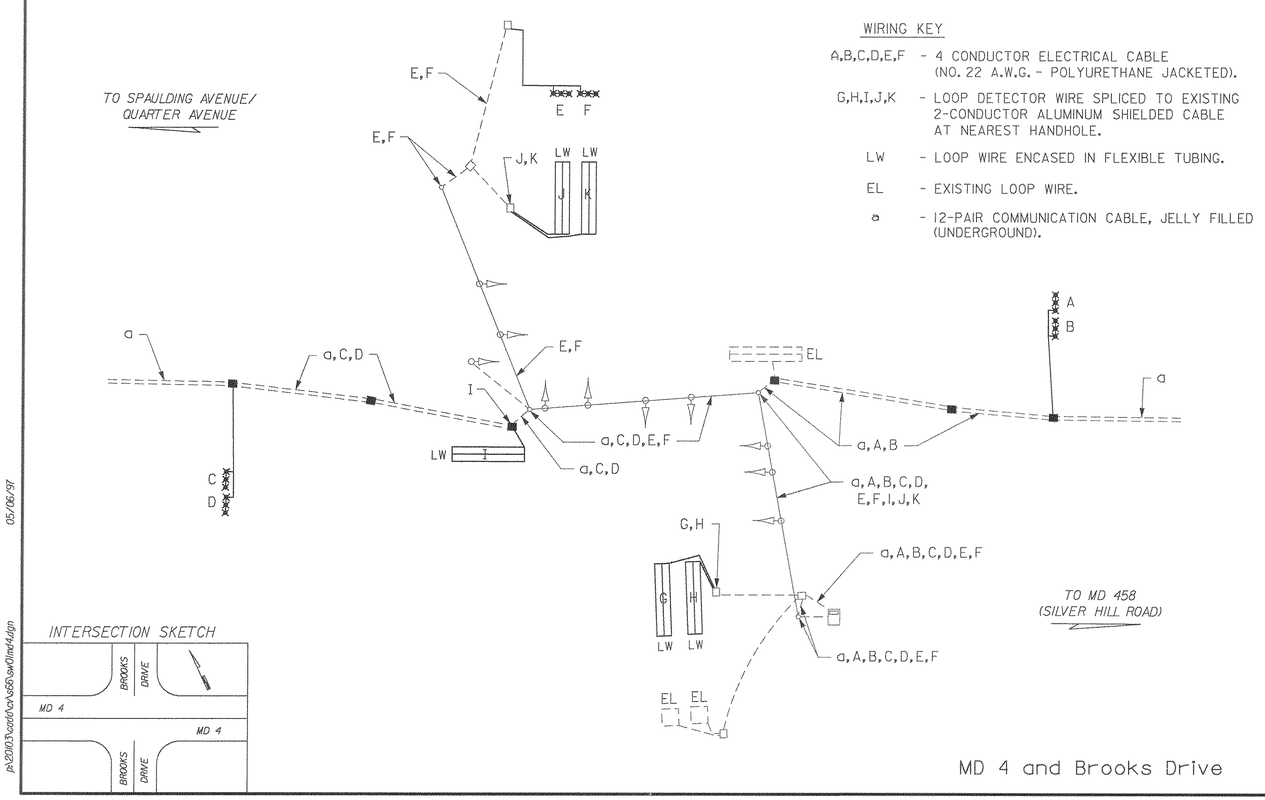

MD 4 and Brooks Drive

WIRING KEY

A,B,C,D,E,F,G, H,I,J,K,L,M,N - 4 CONDUCTOR ELECTRICAL CABLE (NO. 22 A.W.G. - POLYURETHANE JACKETED).

O,P,Q,R,S, T,U,V,W,X - LOOP DETECTOR WIRE SPLICED TO EXISTING 2-CONDUCTOR ALUMINUM SHIELDED CABLE AT NEAREST HANDHOLE.

Y,Z - 2 CONDUCTOR ELECTRICAL CABLE (NO. 14 A.W.G. - ALUMINUM SHIELDED).

LW - LOOP WIRE ENCASED IN FLEXIBLE TUBING.

a - 12-PAIR COMMUNICATION CABLE, JELLY FILLED (UNDERGROUND).

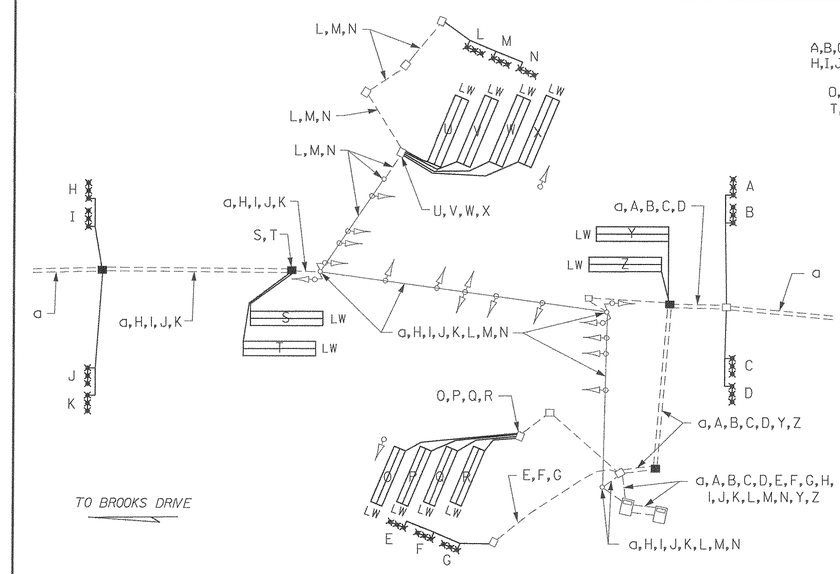

MD 4 and MD 458

REVISIONS	APPROVALS
	CHIEF, DESIGN SECTION
	ASST. DISTRICT ENGINEER, TRAFFIC
	CHIEF, TRAFFIC ENGINEERING DESIGN DIVISION
	DIRECTOR, TRAFFIC & SAFETY

MARYLAND DOT - STATE HIGHWAY ADMINISTRATION

Office of Traffic & Safety

TRAFFIC ENGINEERING DESIGN DIVISION

WIRING DIAGRAMS

MD 4: ALTON STREET-SHADYSIDE AVENUE TO FORESTVILLE ROAD

DATE MAY 1997

DRAWN BY: SA	F.A.P. NO.	CM-STP-000S(502)E	
CHECK BY: RD	S.H.A. NO.	AW1138A5L/AW1138B5L	
SCALE: NOT TO SCALE	COUNTY	PRINCE GEORGE'S	10 OF 11

05/06/97

P:\PLOT FILE\MTLAR\SHOWDWG.PRF
pw2000:\cad\cx\d58\sw0\tnr4.dgn