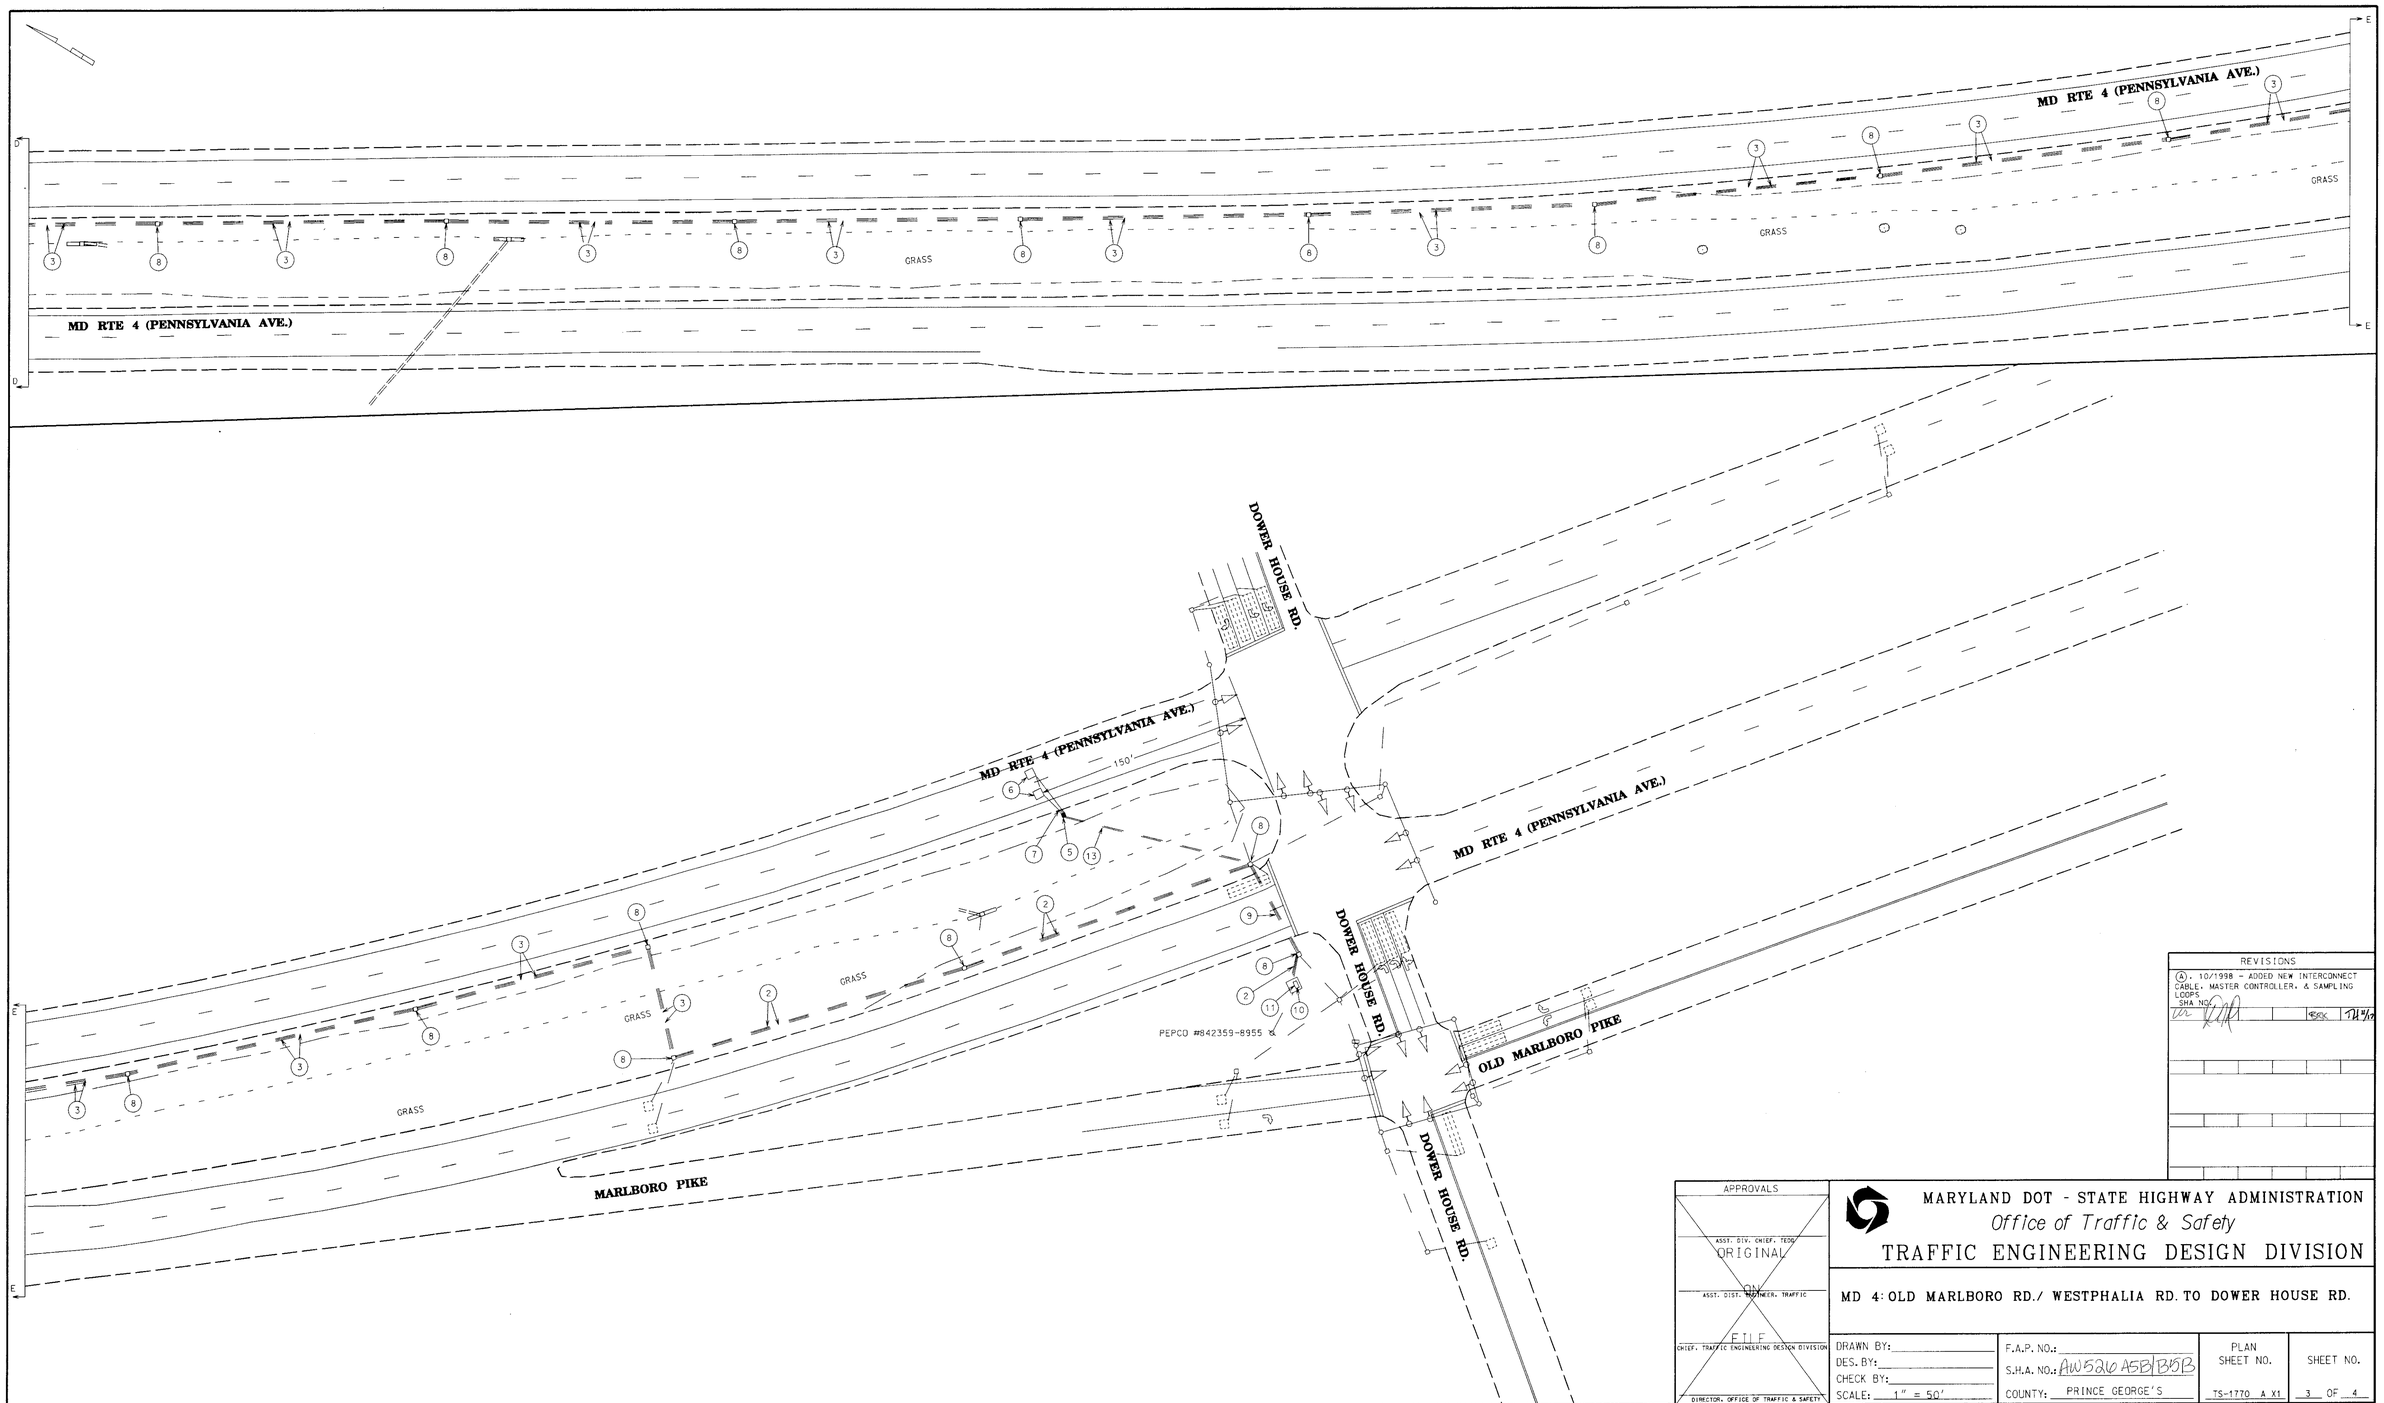

REVISIONS

(A). 10/1998 - ADDED NEW INTERCONNECT CABLE, MASTER CONTROLLER, & SAMPLING LOOPS
SHA NO.

APPROVALS

ASST. DIV. CHIEF, TEOD
ORIGINAL
ON
ASST. DIST. ENGINEER, TRAFFIC
FILE
CHIEF, TRAFFIC ENGINEERING DESIGN DIVISION
DIRECTOR, OFFICE OF TRAFFIC & SAFETY

MARYLAND DOT - STATE HIGHWAY ADMINISTRATION
Office of Traffic & Safety
TRAFFIC ENGINEERING DESIGN DIVISION

MD 4: OLD MARLBORO RD./ WESTPHALIA RD. TO DOWER HOUSE RD.

DRAWN BY:	F.A.P. NO.:	PLAN SHEET NO.	SHEET NO.
DES. BY:	S.H.A. NO.: AW526 A5B/B5B		
CHECK BY:			
SCALE: 1" = 50'	COUNTY: PRINCE GEORGE'S	TS-1770 A X1	3 OF 4

d:\bill\ldrive\md4inter.dgn Nov. 05, 1998 19:44:36