PHASE REVISION NO	STATE	FED. AID PROJ. NO	SHEET NO.	TOTAL SHEETS
3	MD.			

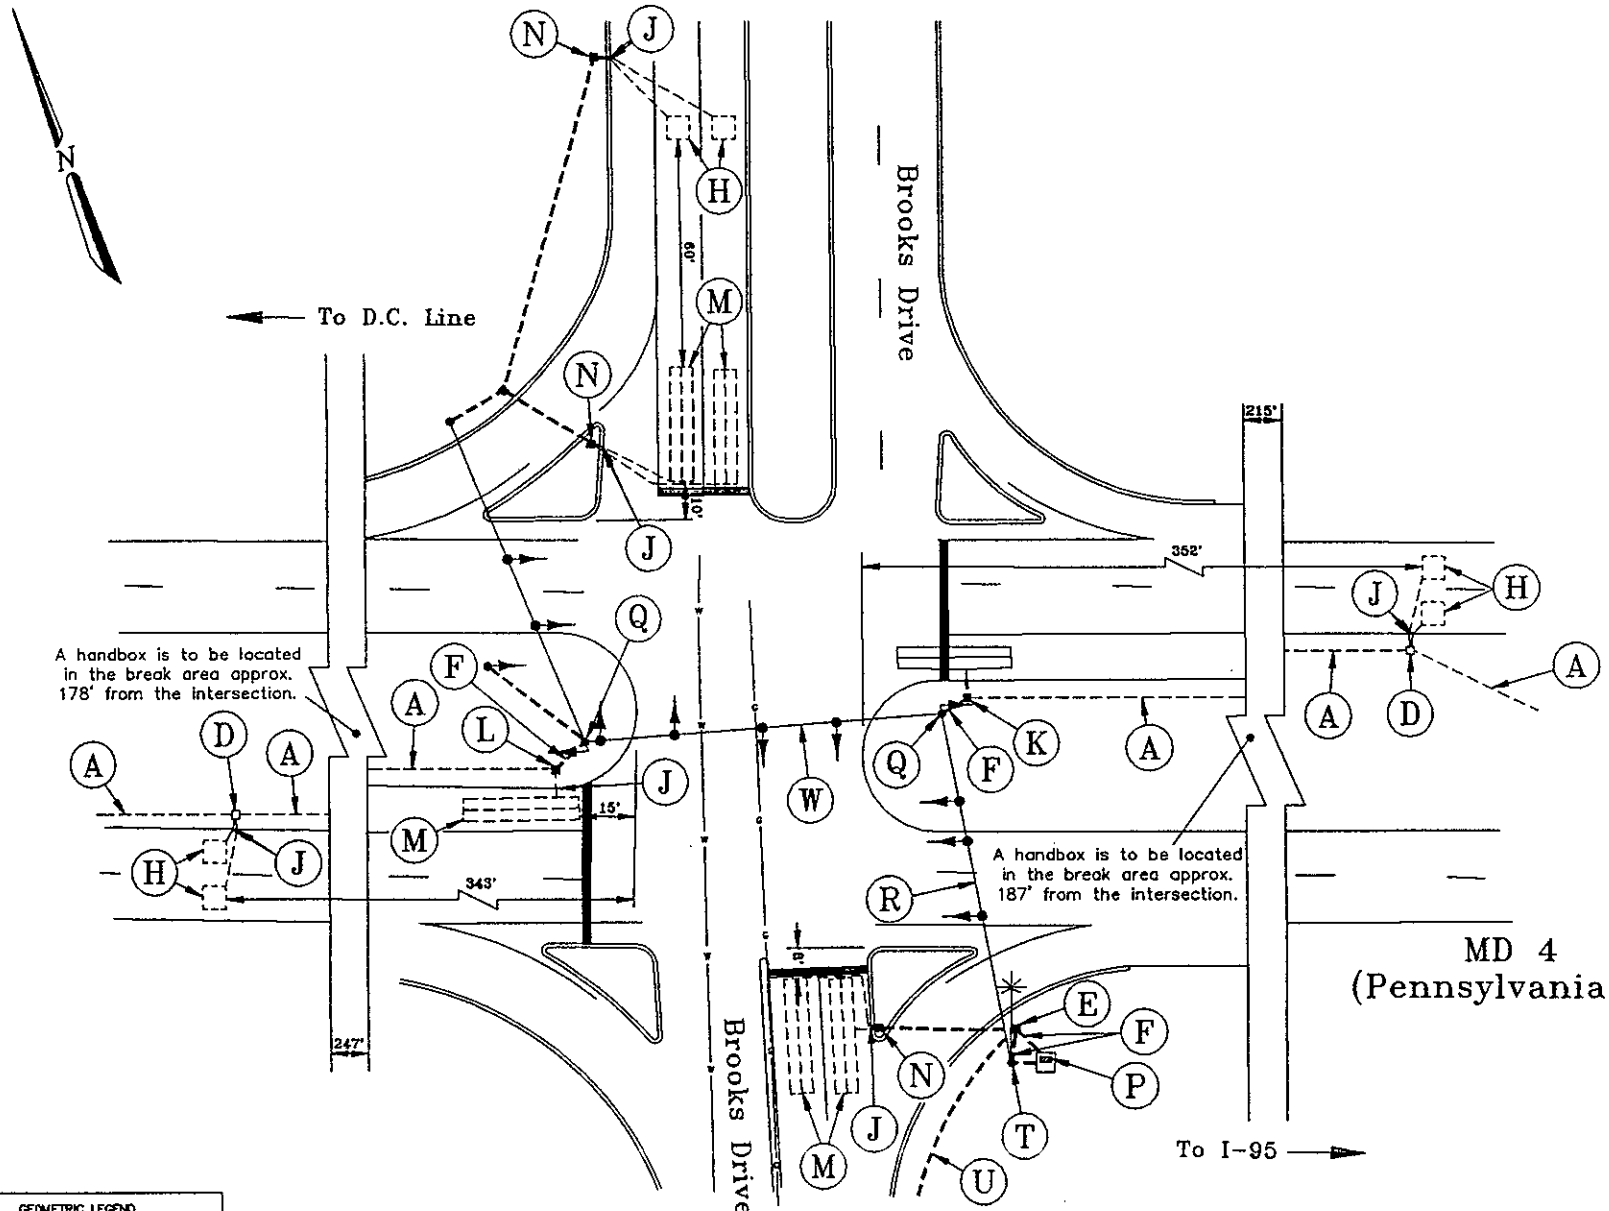

Revision 'B'

The Traffic Group

GEOMETRIC LEGEND

PROPOSED GEOMETRICS

EXISTING GEOMETRICS

UTILITY LEGEND

GAS MAIN

WATER MAIN

SEWER MAIN

ELECTRIC CABLES

STORM DRAIN

AERIAL CABLES

TELEPHONE CABLES

Appendix 1
Drawing 6 of 8

REVISIONS	APPROVALS
(B) June 24, 1992 Systemization and loop detector upgrades along MD 4.	ORIGINAL ON FILE

S.H.A. No.: P-998-501-385
F.A.P. No.: CMG-259-1(25)
Drawn By:

MDOT - STATE HIGHWAY ADMINISTRATION
Office of Traffic & Safety
TRAFFIC ENGINEERING DESIGN DIVISION

LOG MILE # 14000412.70

DRAWN BY: Hoffman
DES. BY:
CHK. BY:

MD 4 at BROOKS DRIVE

COUNTY: PRINCE GEORGE'S

DATE: July 8, 1994
SCALE: 1" = 50'
F.A.P. NO. F-8008(25)
S.H.A. NO. P-333-1-385

TS/STD. NO. 963 B

SHEET NO. ___ OF ___