F.H.W.A. REGION NO.	STATE	FED. AID PROJ. NO.	SHEET NO.	TOTAL SHEETS
3	MD.	T-8006(25)	5	18

NOTE I FOR CONSTRUCTION DETAILS SEE PAGES 35-37 OF THE PROPOSAL BOOK

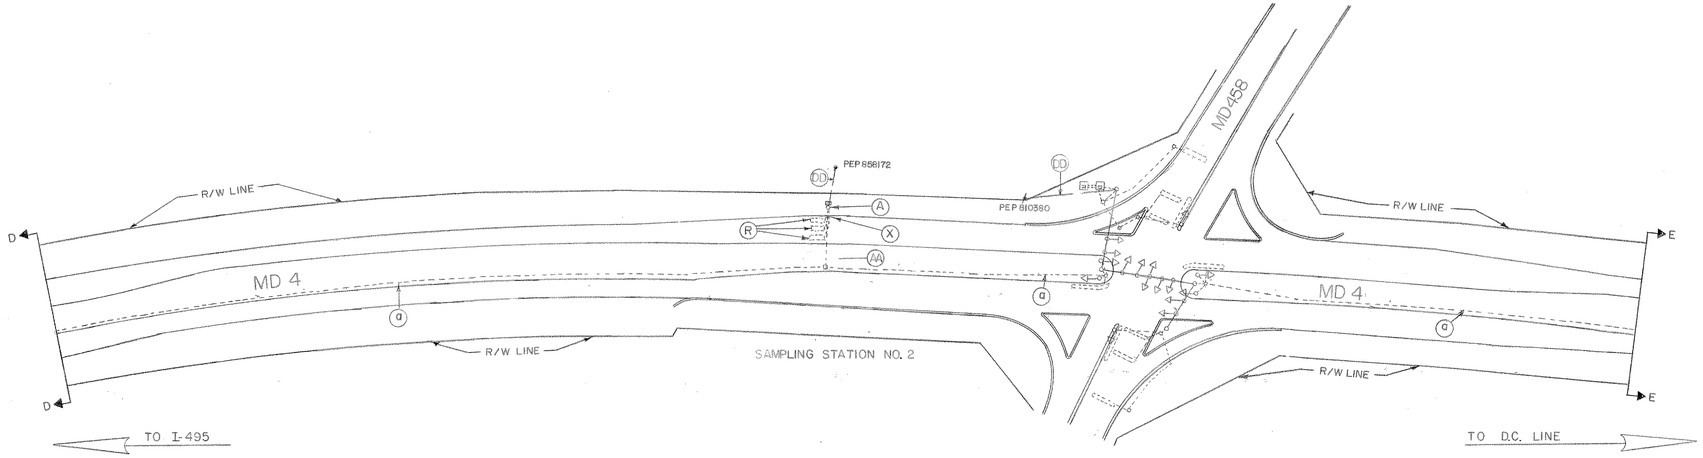

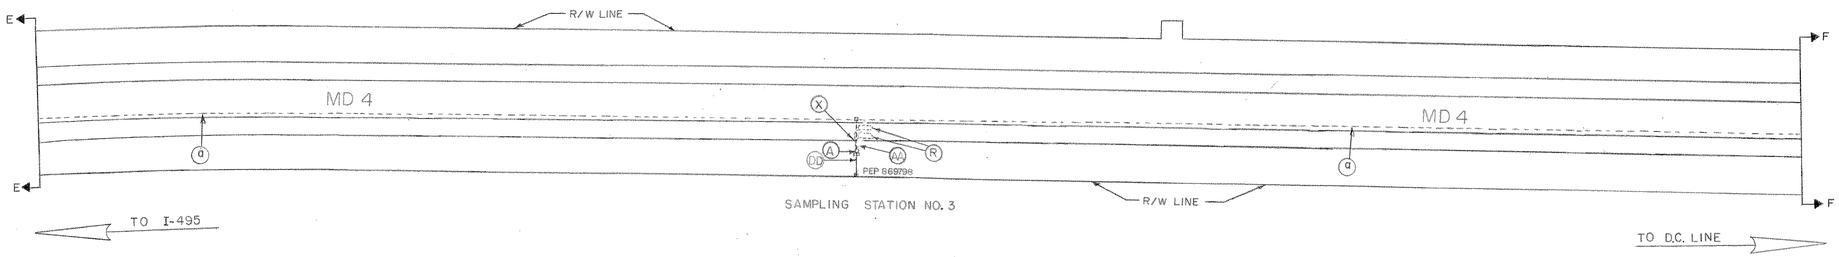

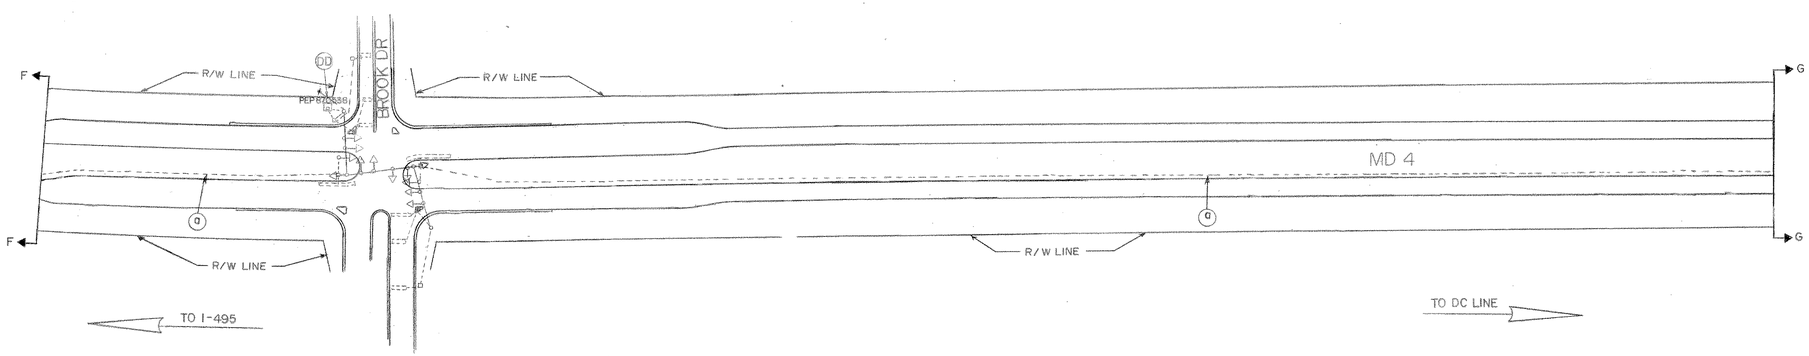

APPROVAL: REGIONAL TRAFFIC ENGINEER

APPROVAL: CHIEF-BUREAU OF TRAFFIC ENGINEERING

APPROVAL: ASS'T. CHIEF ENGINEER TRAFFIC

A	8-21-74	CHANGE QUANTITIES FROM CONDUIT TO DIRECT BURIAL		
B T				

REVISIONS

STATE OF MARYLAND
DEPARTMENT OF TRANSPORTATION
STATE HIGHWAY ADMINISTRATION

TRAFFIC DIVISION – BUREAU OF TRAFFIC ENGINEERING

INTERCONNECT FOR MD 4

SHEET 5 OF 18

SCALE 1" = 100' DATE 7-24-73 CONTRACT NO. P-333-1-385 F.A.P NO T-8006(25)

DRAWN BY: H KILIAN COUNTY: PRINCE GEORGE'S

DESIGNED BY: Howard J. Kilian SIGNAL NO.:

CHECKED BY:

DRAWING NO. TS-989X2A

BRUNING 44-511 19927