F.H.W.A. REGION NO.	STATE	FED. AID PROJ. NO.	SHEET NO.	TOTAL SHEETS
3	MD.	T-8006(25)	3	18

NOTE: FOR CONSTRUCTION DETAILS SEE PAGES 35-37 OF THE PROPOSAL BOOK

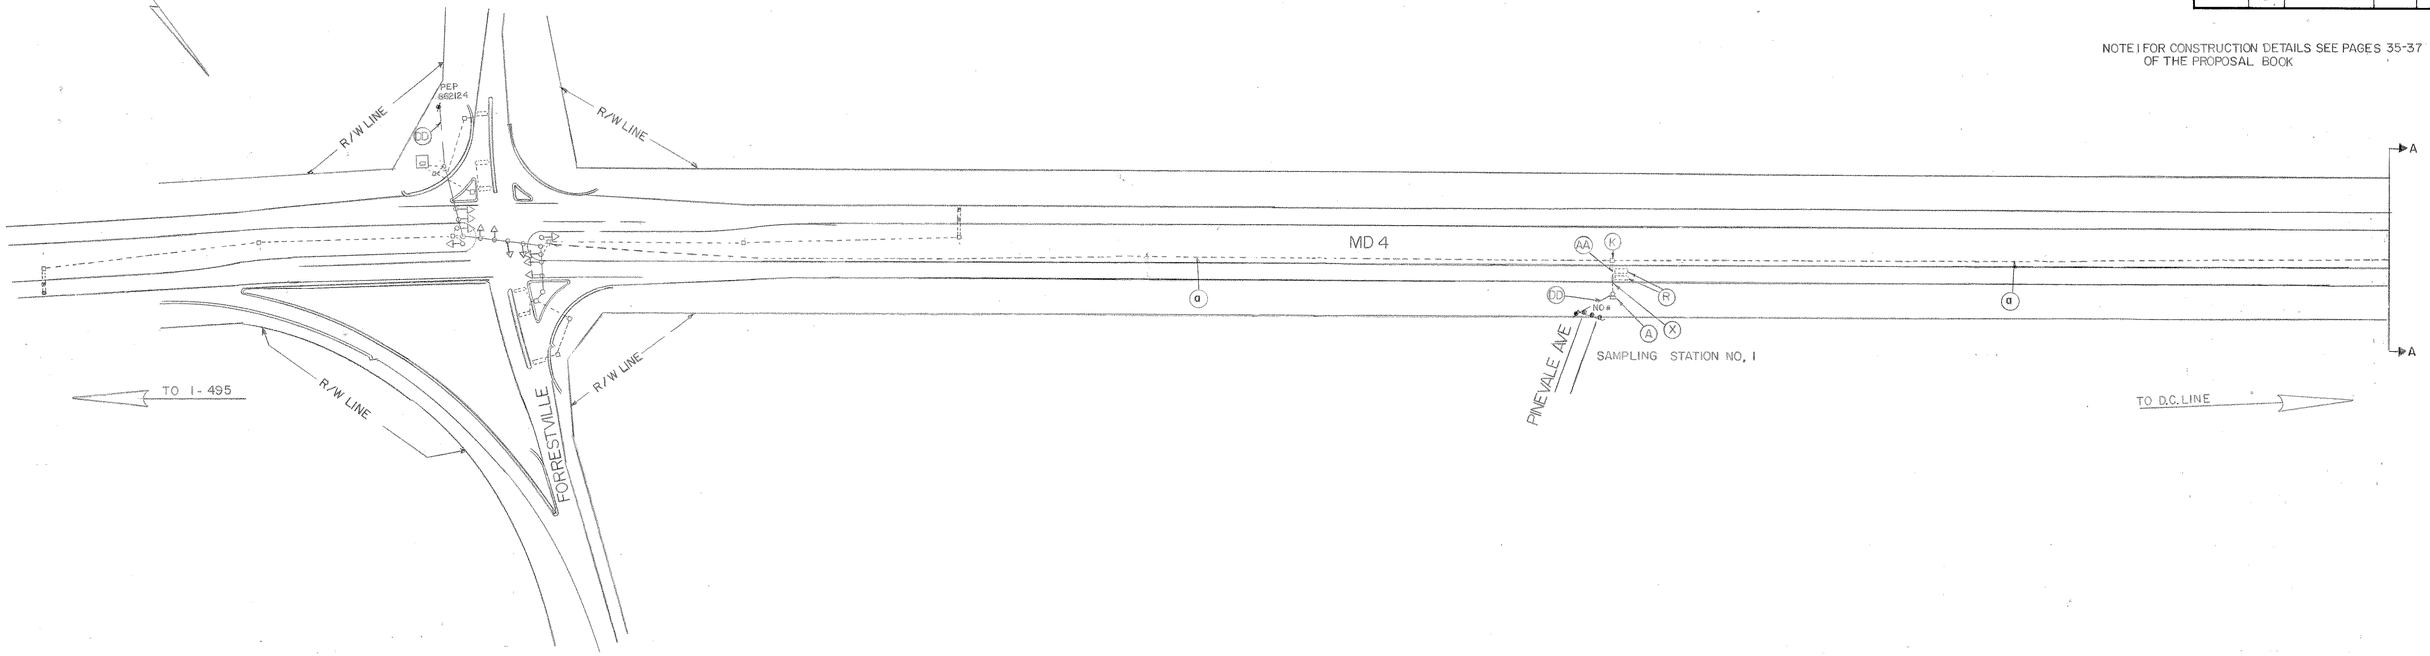

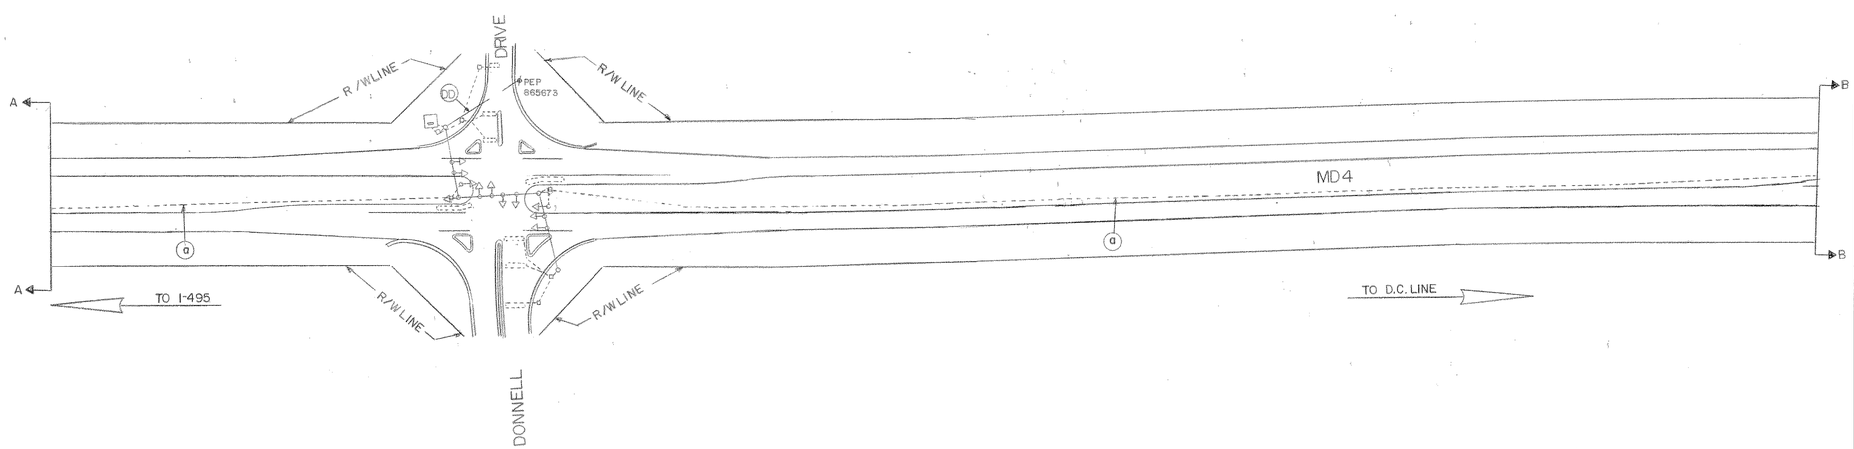

APPROVAL: REGIONAL TRAFFIC ENGINEER

APPROVAL: CHIEF-BUREAU OF TRAFFIC ENGINEERING

APPROVAL: ASS'T. CHIEF ENGINEER TRAFFIC

A	8-21-74 CHANGE INTERCONNECT FROM CONDUIT TO DIRECT BURIAL				
BT					

REVISIONS

STATE OF MARYLAND
DEPARTMENT OF TRANSPORTATION
STATE HIGHWAY ADMINISTRATION

TRAFFIC DIVISION – BUREAU OF TRAFFIC ENGINEERING

INTERCONNECT FOR MD 4

SHEET 3 OF 18

SCALE 1"=100' DATE 7-13-73 CONTRACT NO. P-333-1-385 F.A.P. NO. T-8006(25)

DRAWN BY: B.T. & W.R. COUNTY: PRINCE GEORGES

DESIGNED BY: Howard J. Wilson Jr. SIGNAL NO.:

CHECKED BY:

DRAWING NO. TS-989A

BRUNING 44.511 19927