F.H.W.A. REGION NO.	STATE	FED. AID PROJ. NO.	SHEET NO.	TOTAL SHEETS
3	MD.	T-8006(25)	7	18

NOTE I FOR CONSTRUCTION DETAILS SEE PAGES 35-37 OF THE PROPOSAL BOOK

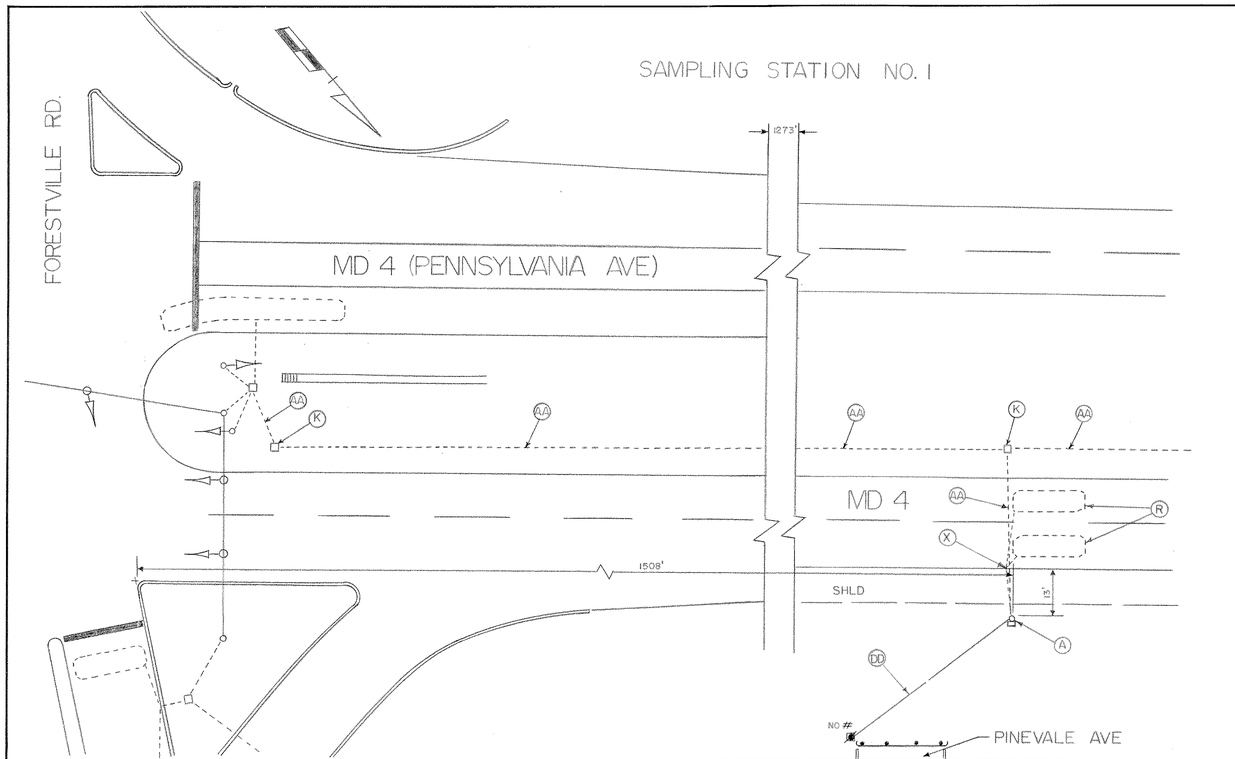

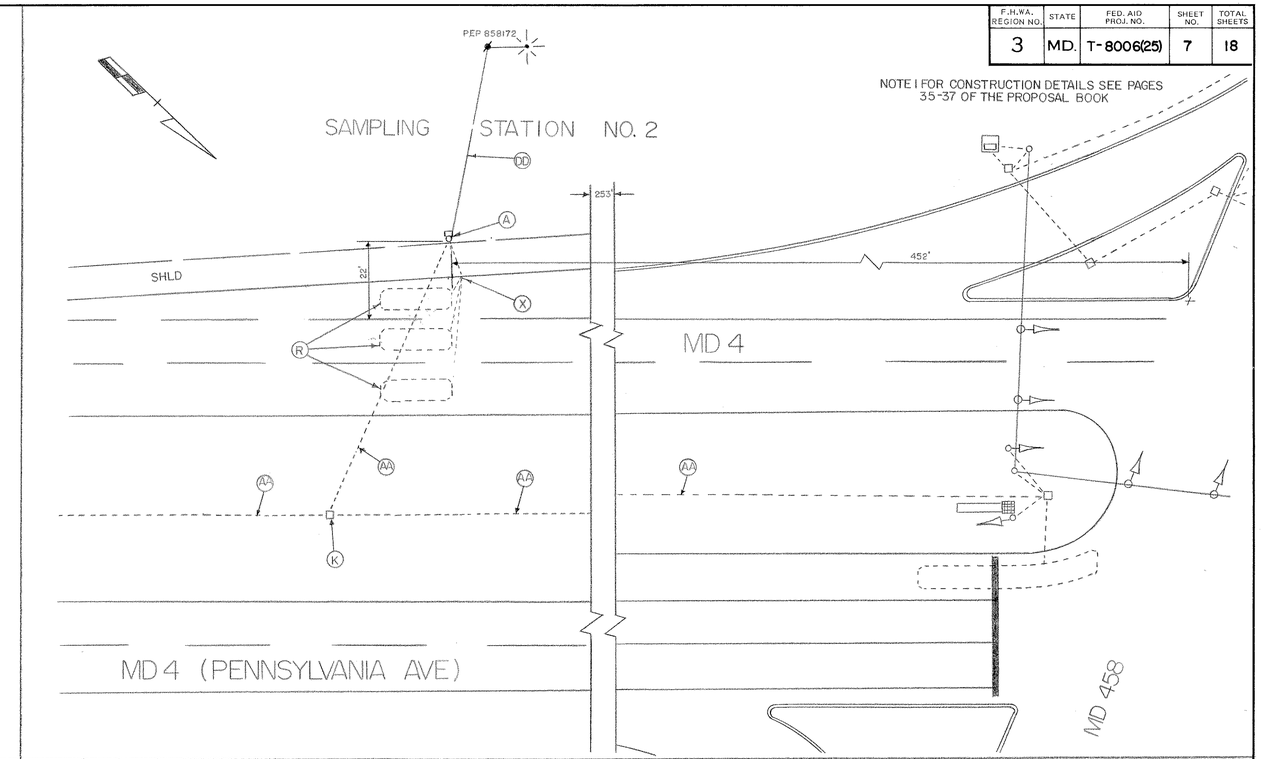

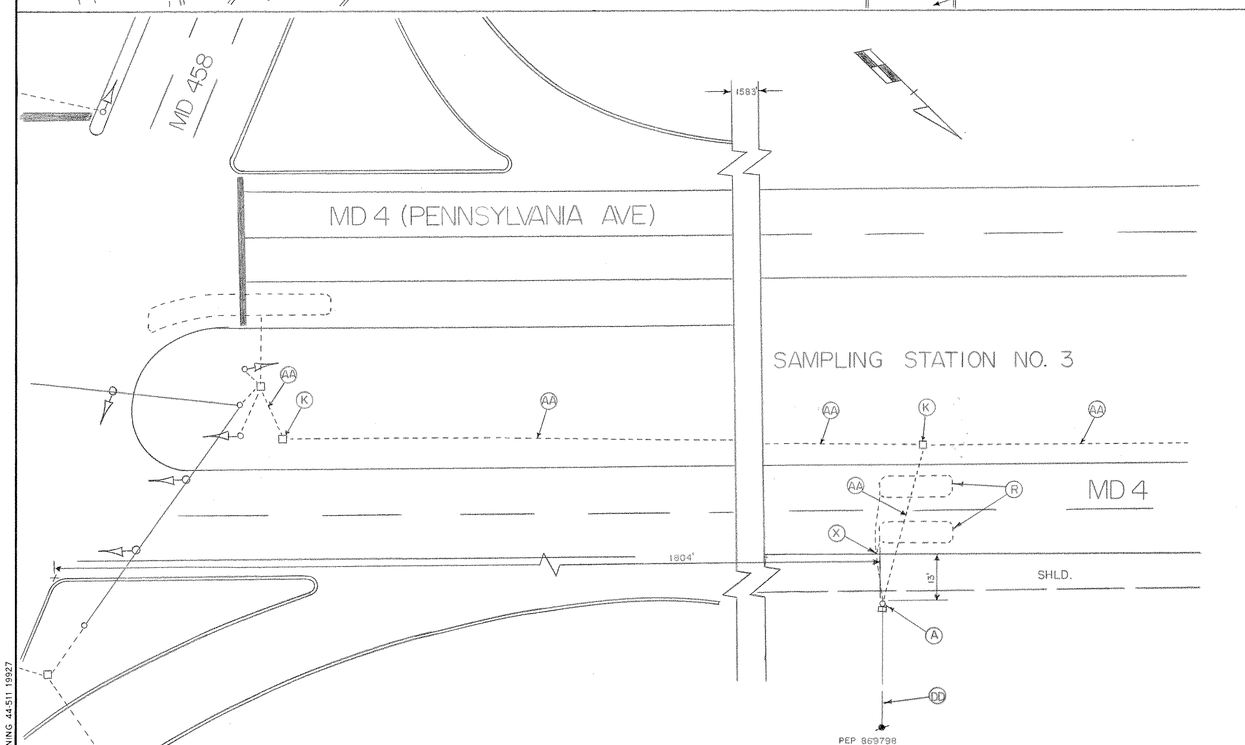

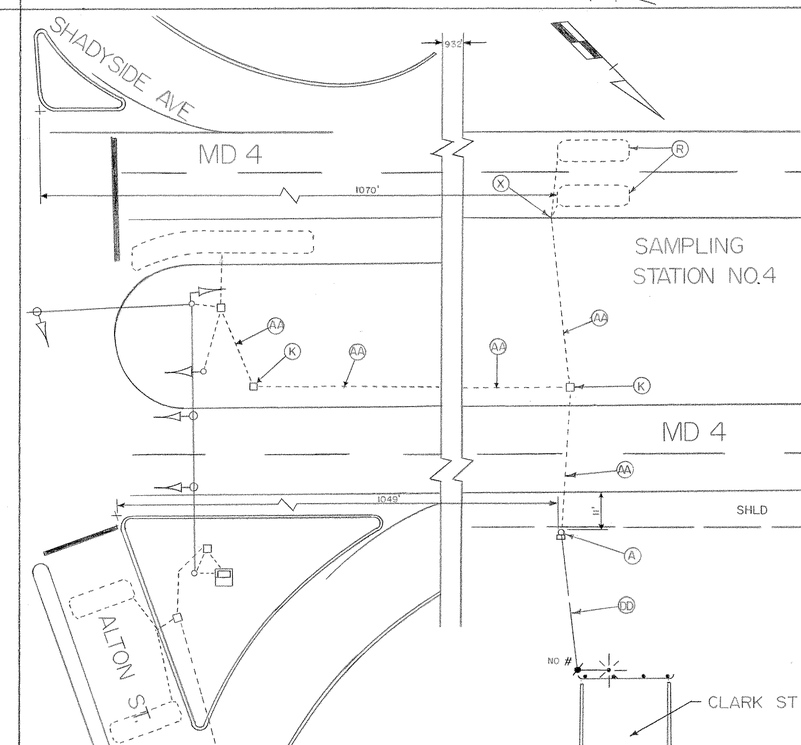

APPROVAL: REGIONAL TRAFFIC ENGINEER

APPROVAL: CHIEF-BUREAU OF TRAFFIC ENGINEERING

APPROVAL: ASS'T. CHIEF ENGINEER TRAFFIC

REVISIONS

STATE OF MARYLAND
DEPARTMENT OF TRANSPORTATION
STATE HIGHWAY ADMINISTRATION

TRAFFIC DIVISION – BUREAU OF TRAFFIC ENGINEERING

MD 4 SAMPLING STATIONS

SHEET 7 OF 18

SCALE 1"=20' DATE 2-19-74 CONTRACT NO. P-333-1-385 F.A.P. NO. T-8006(25)

DRAWN BY: H KILIAN COUNTY: PRINCE GEORGES

DESIGNED BY: Howard J. Kilian Jr. SIGNAL NO.:

CHECKED BY:

DRAWING NO. TS-1137

BRUNING 44-511 19927