K&E 19 1153 6-81 MC 2647•

F.H.W.A. REGION NO.	STATE	FED. AID'S PROJ. NO.	SHEET NO.	TOTAL SHEETS
3	MD.	T-8006(25)	14	18

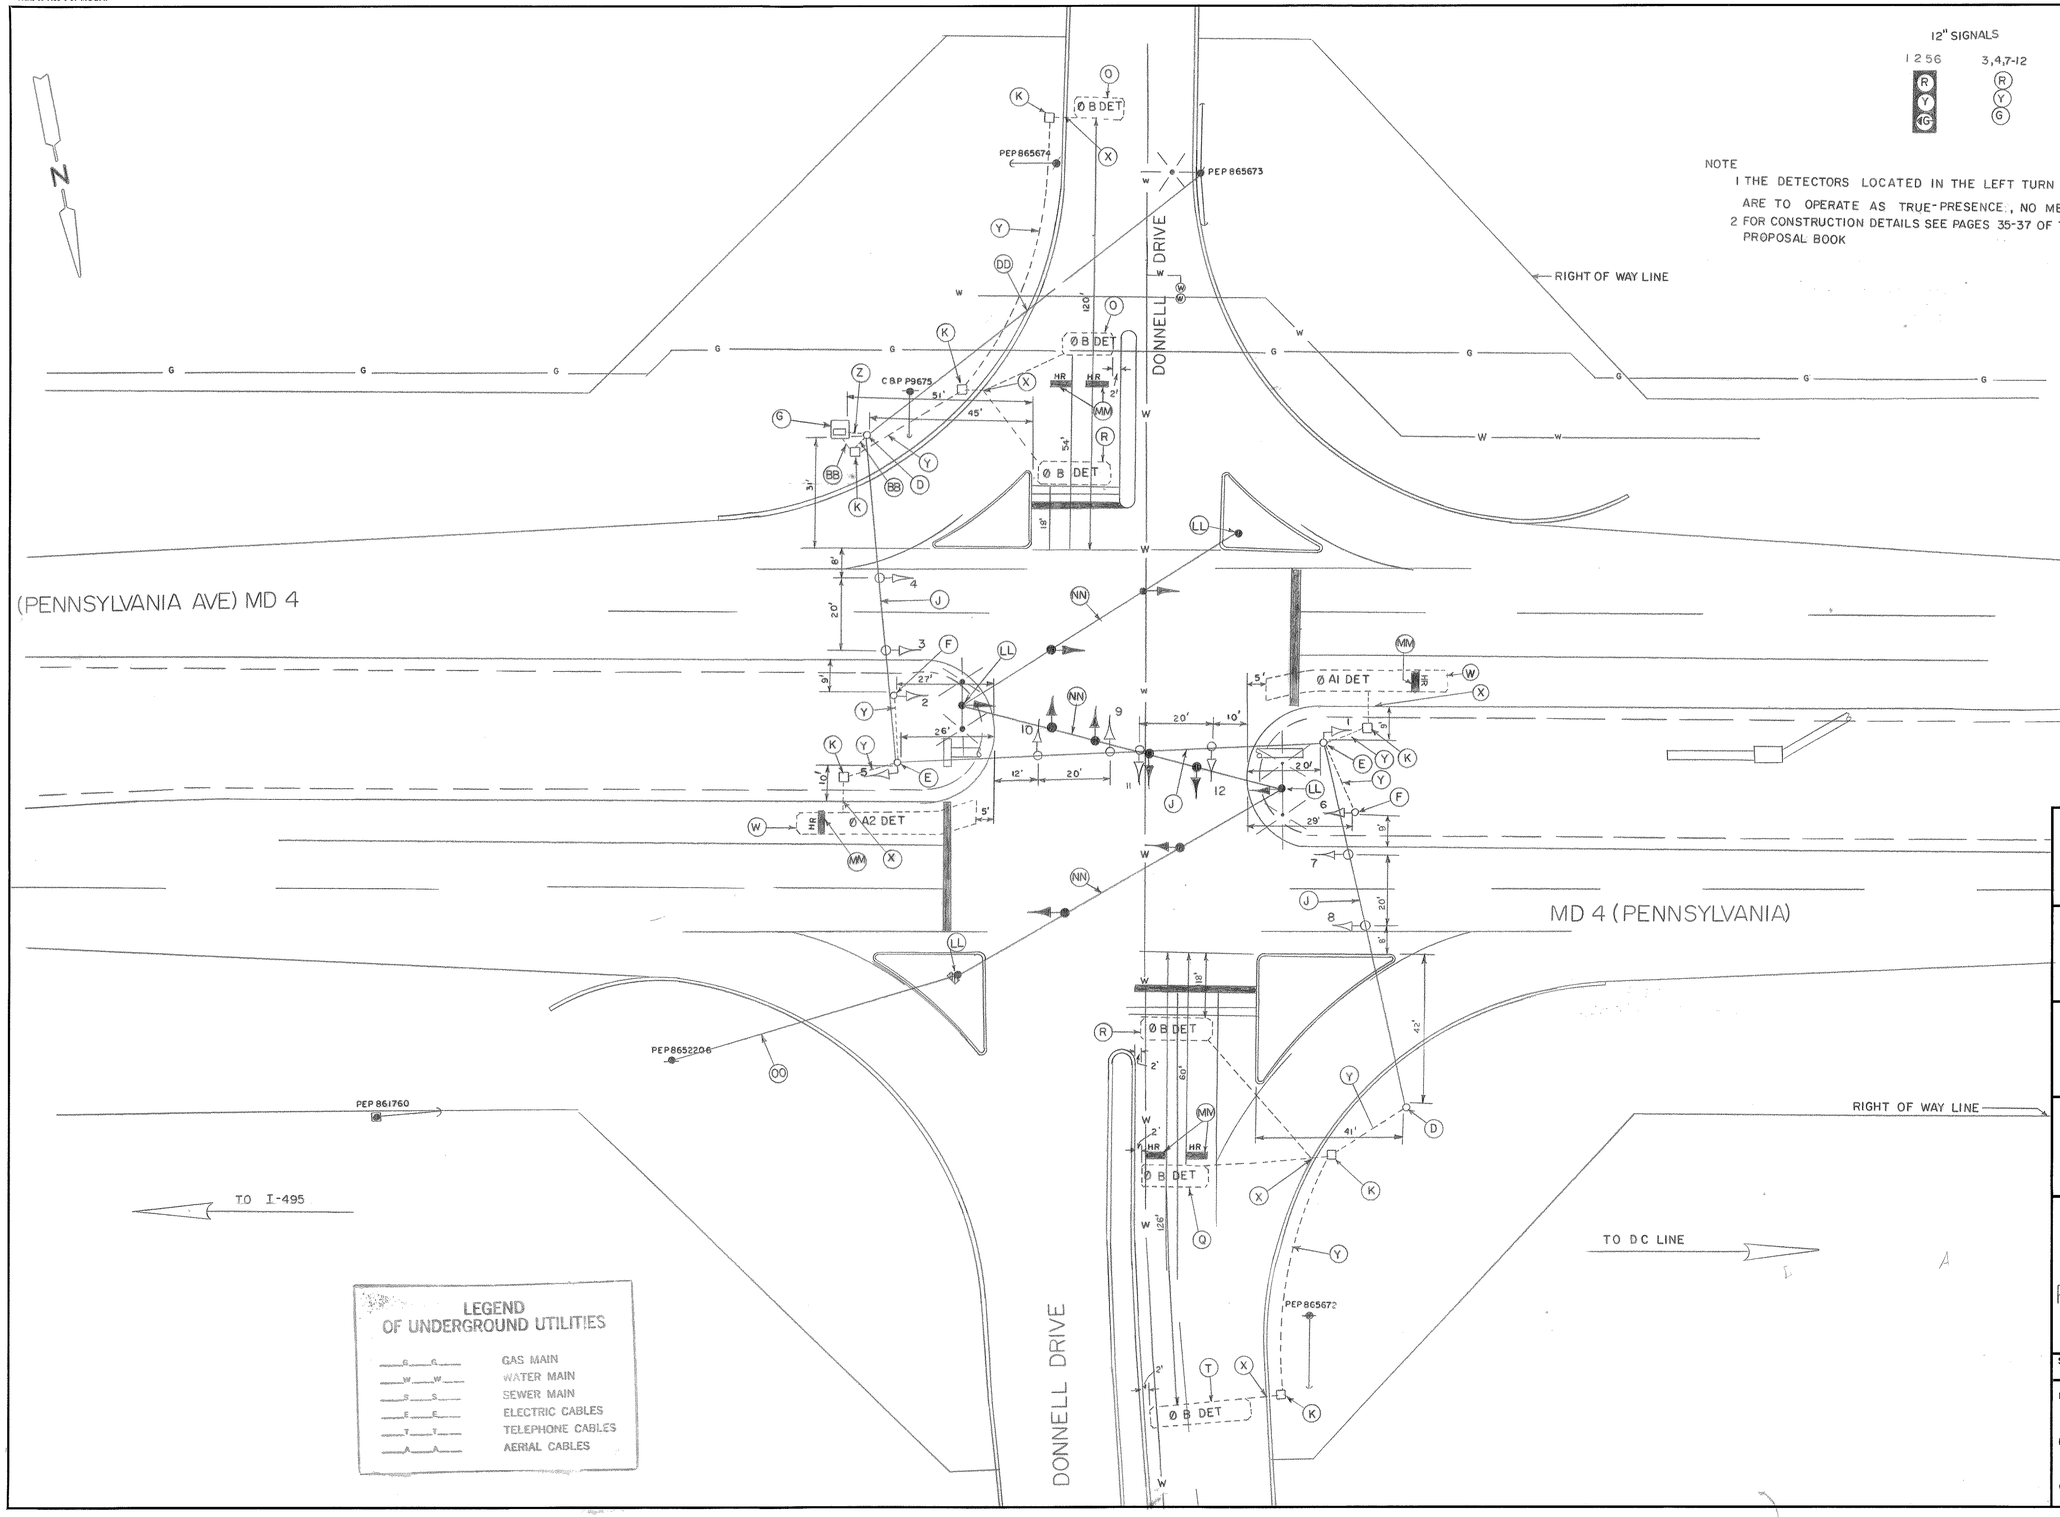

APPROVAL: CHIEF SIGNAL DESIGN SECTION

APPROVAL: REGIONAL TRAFFIC ENGINEER

APPROVAL: CHIEF-BUREAU OF TRAFFIC ENGINEERING

APPROVAL: ASS'T. CHIEF ENGINEER TRAFFIC

A 7-29-83 RE-DRAWN

JEP

REVISIONS

STATE OF MARYLAND
DEPARTMENT OF TRANSPORTATION
STATE HIGHWAY ADMINISTRATION

TRAFFIC DIVISION – BUREAU OF TRAFFIC ENGINEERING

PENNSYLVANIA AVE (MD 4) & DONNEL DRIVE

SCALE 1"=20' DATE CONTRACT NO. P-333-1-385

DRAWN BY: LES TOWNSEND COUNTY: PRINCE GEORGES

DESIGNED BY: SIGNAL NO.:

CHECKED BY:

DRAWING NO. TS-69A