| F H W A REGION NO. | STATE | FED. AID PROJ. NO. | SHEET NO. | TOTAL SHEETS |
|---|---|---|---|---|
| 3 | MD | | 2 | 11 |

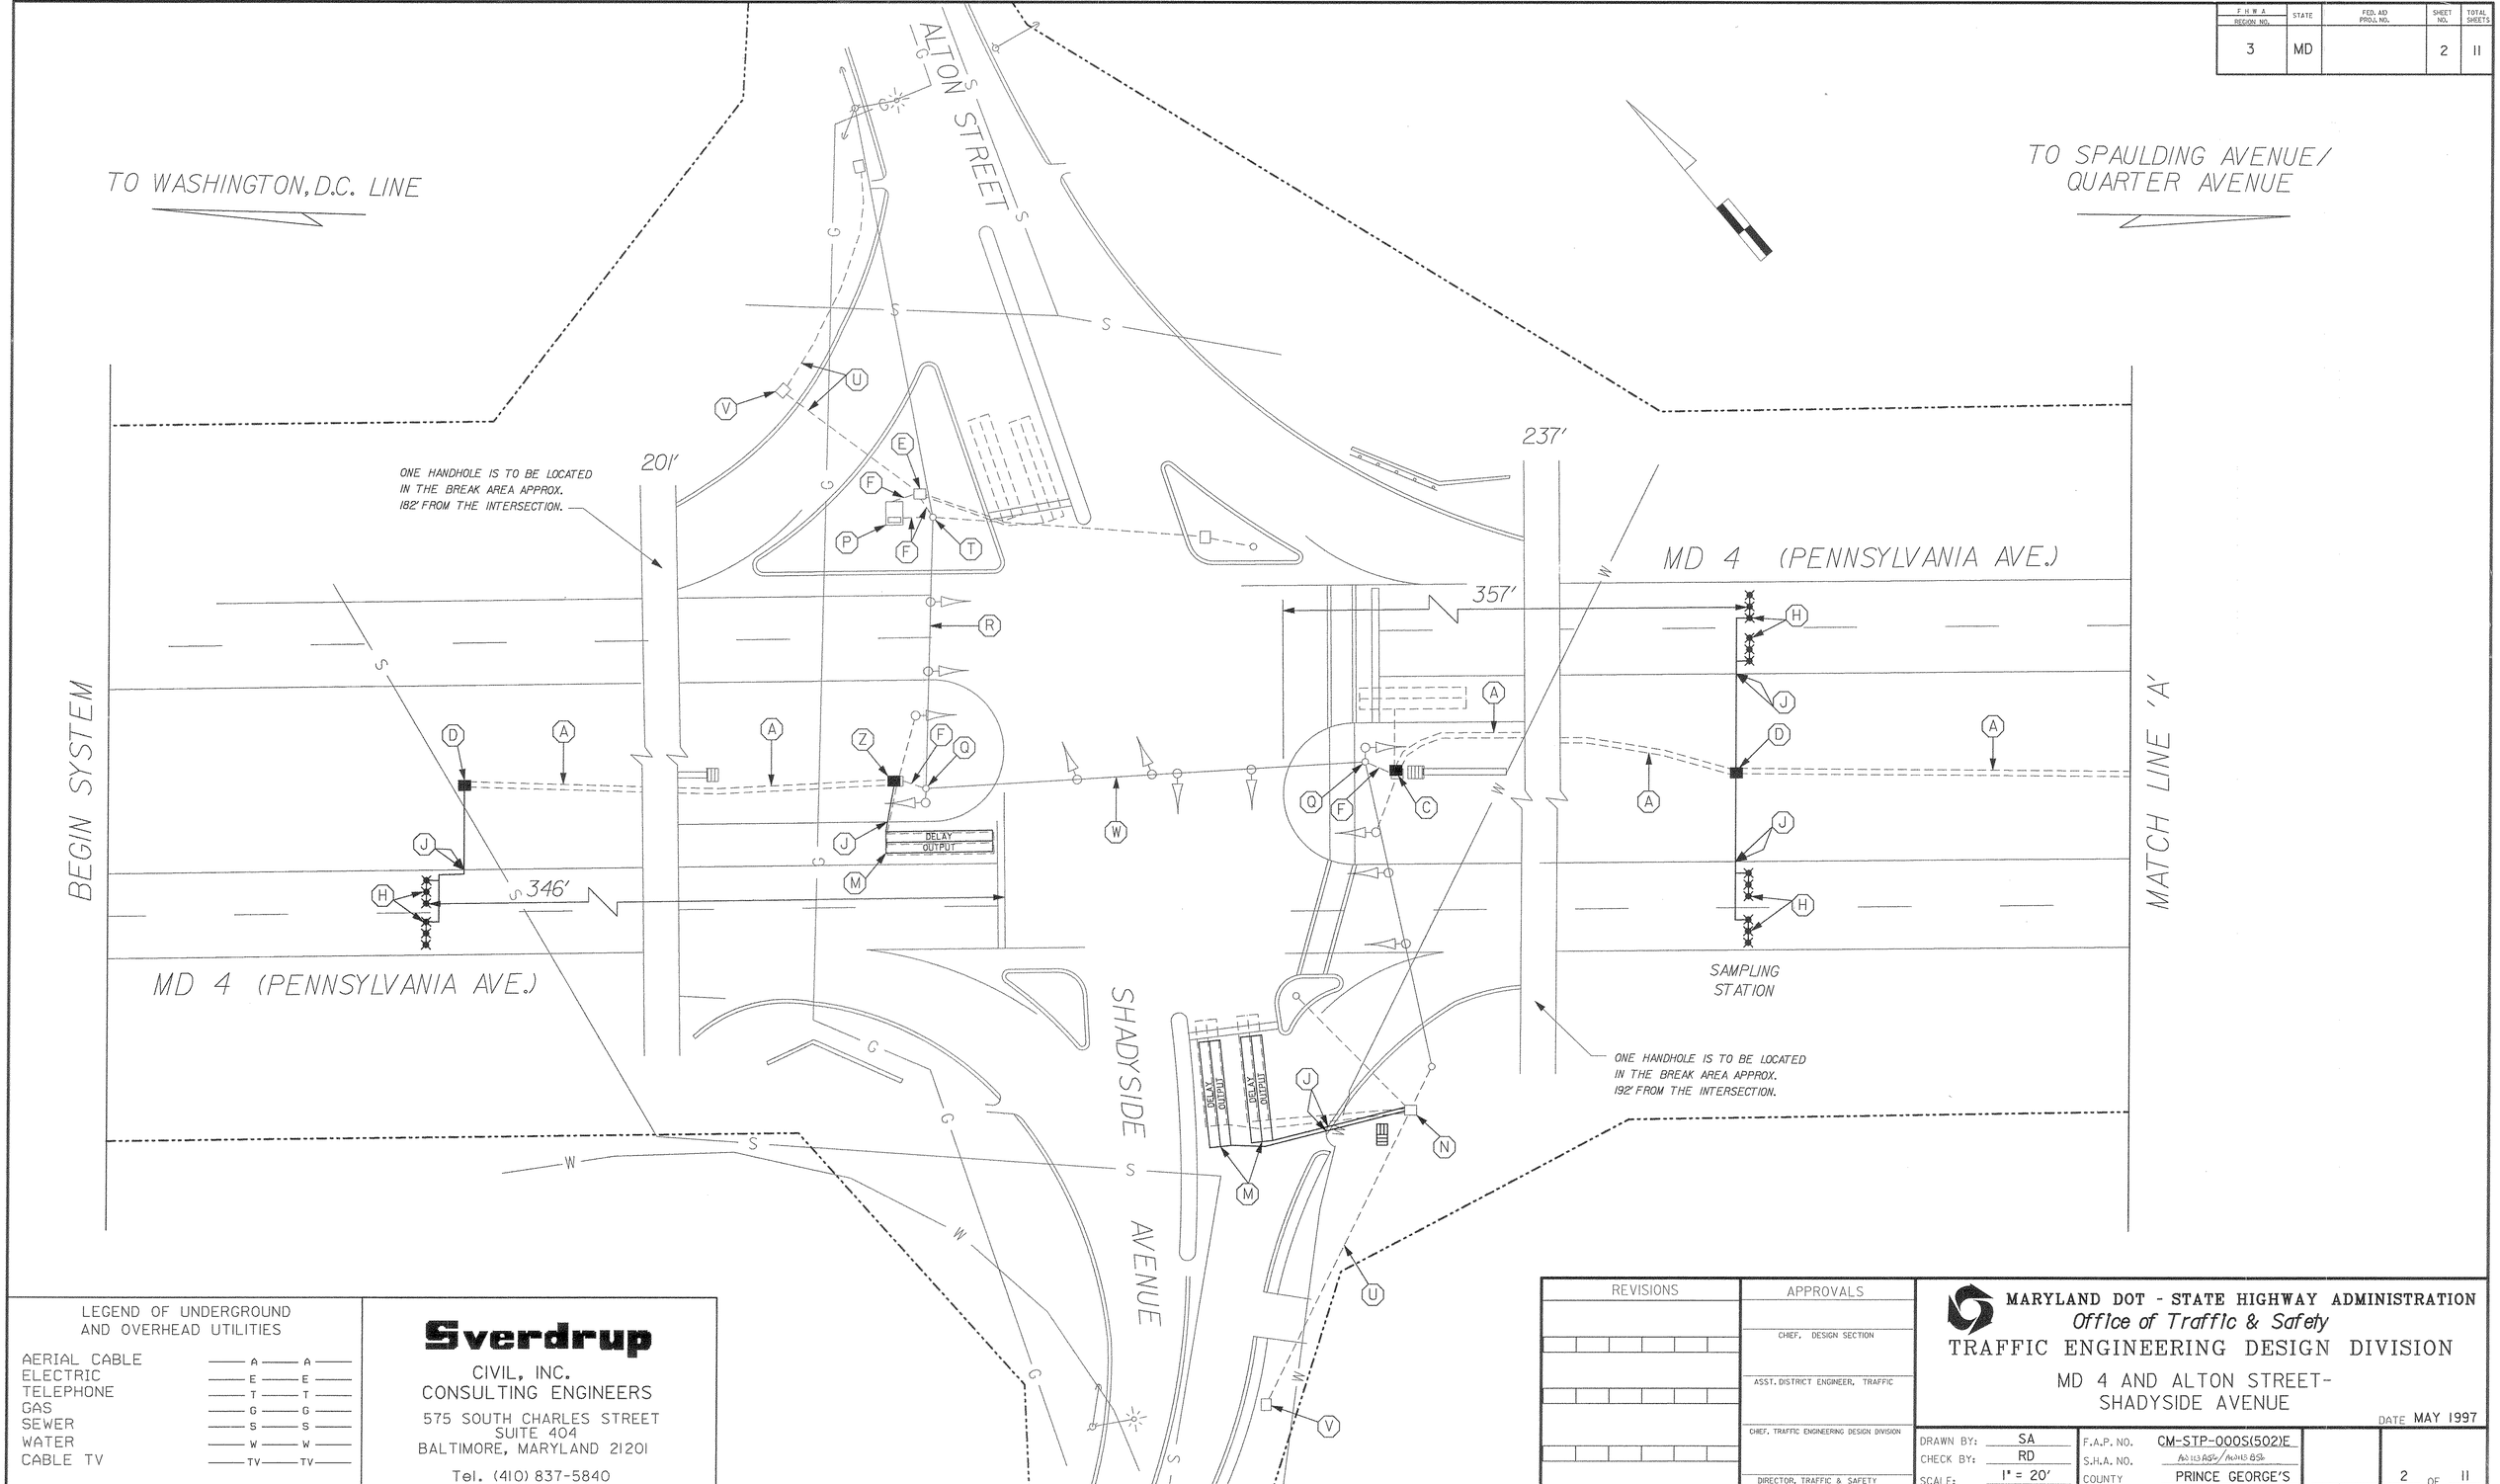


LEGEND OF UNDERGROUND AND OVERHEAD UTILITIES

| | | |
|---|---|---|
| AERIAL CABLE | A | A |
| ELECTRIC | E | E |
| TELEPHONE | T | T |
| GAS | G | G |
| SEWER | S | S |
| WATER | W | W |
| CABLE TV | TV | TV |

**Sverdrup**
CIVIL, INC.
CONSULTING ENGINEERS
575 SOUTH CHARLES STREET
SUITE 404
BALTIMORE, MARYLAND 21201
Tel. (410) 837-5840

| REVISIONS | APPROVALS |
|---|---|
| | CHIEF, DESIGN SECTION |
| | ASST. DISTRICT ENGINEER, TRAFFIC |
| | CHIEF, TRAFFIC ENGINEERING DESIGN DIVISION |
| | DIRECTOR, TRAFFIC & SAFETY |

**MARYLAND DOT - STATE HIGHWAY ADMINISTRATION**
*Office of Traffic & Safety*
TRAFFIC ENGINEERING DESIGN DIVISION
MD 4 AND ALTON STREET-
SHADYSIDE AVENUE

DATE MAY 1997

| | | | |
|---|---|---|---|
| DRAWN BY: | SA | F.A.P. NO. | CM-STP-000S(502)E |
| CHECK BY: | RD | S.H.A. NO. | AW113A56/AW113B56 |
| SCALE: | 1" = 20' | COUNTY | PRINCE GEORGE'S |

2 OF 11

05/06/97