F.H.WA. REGION NO.	STATE	FED. AID PROJ. NO.	SHEET NO.	TOTAL SHEETS
3	MD.	T-8006(25)	12	18

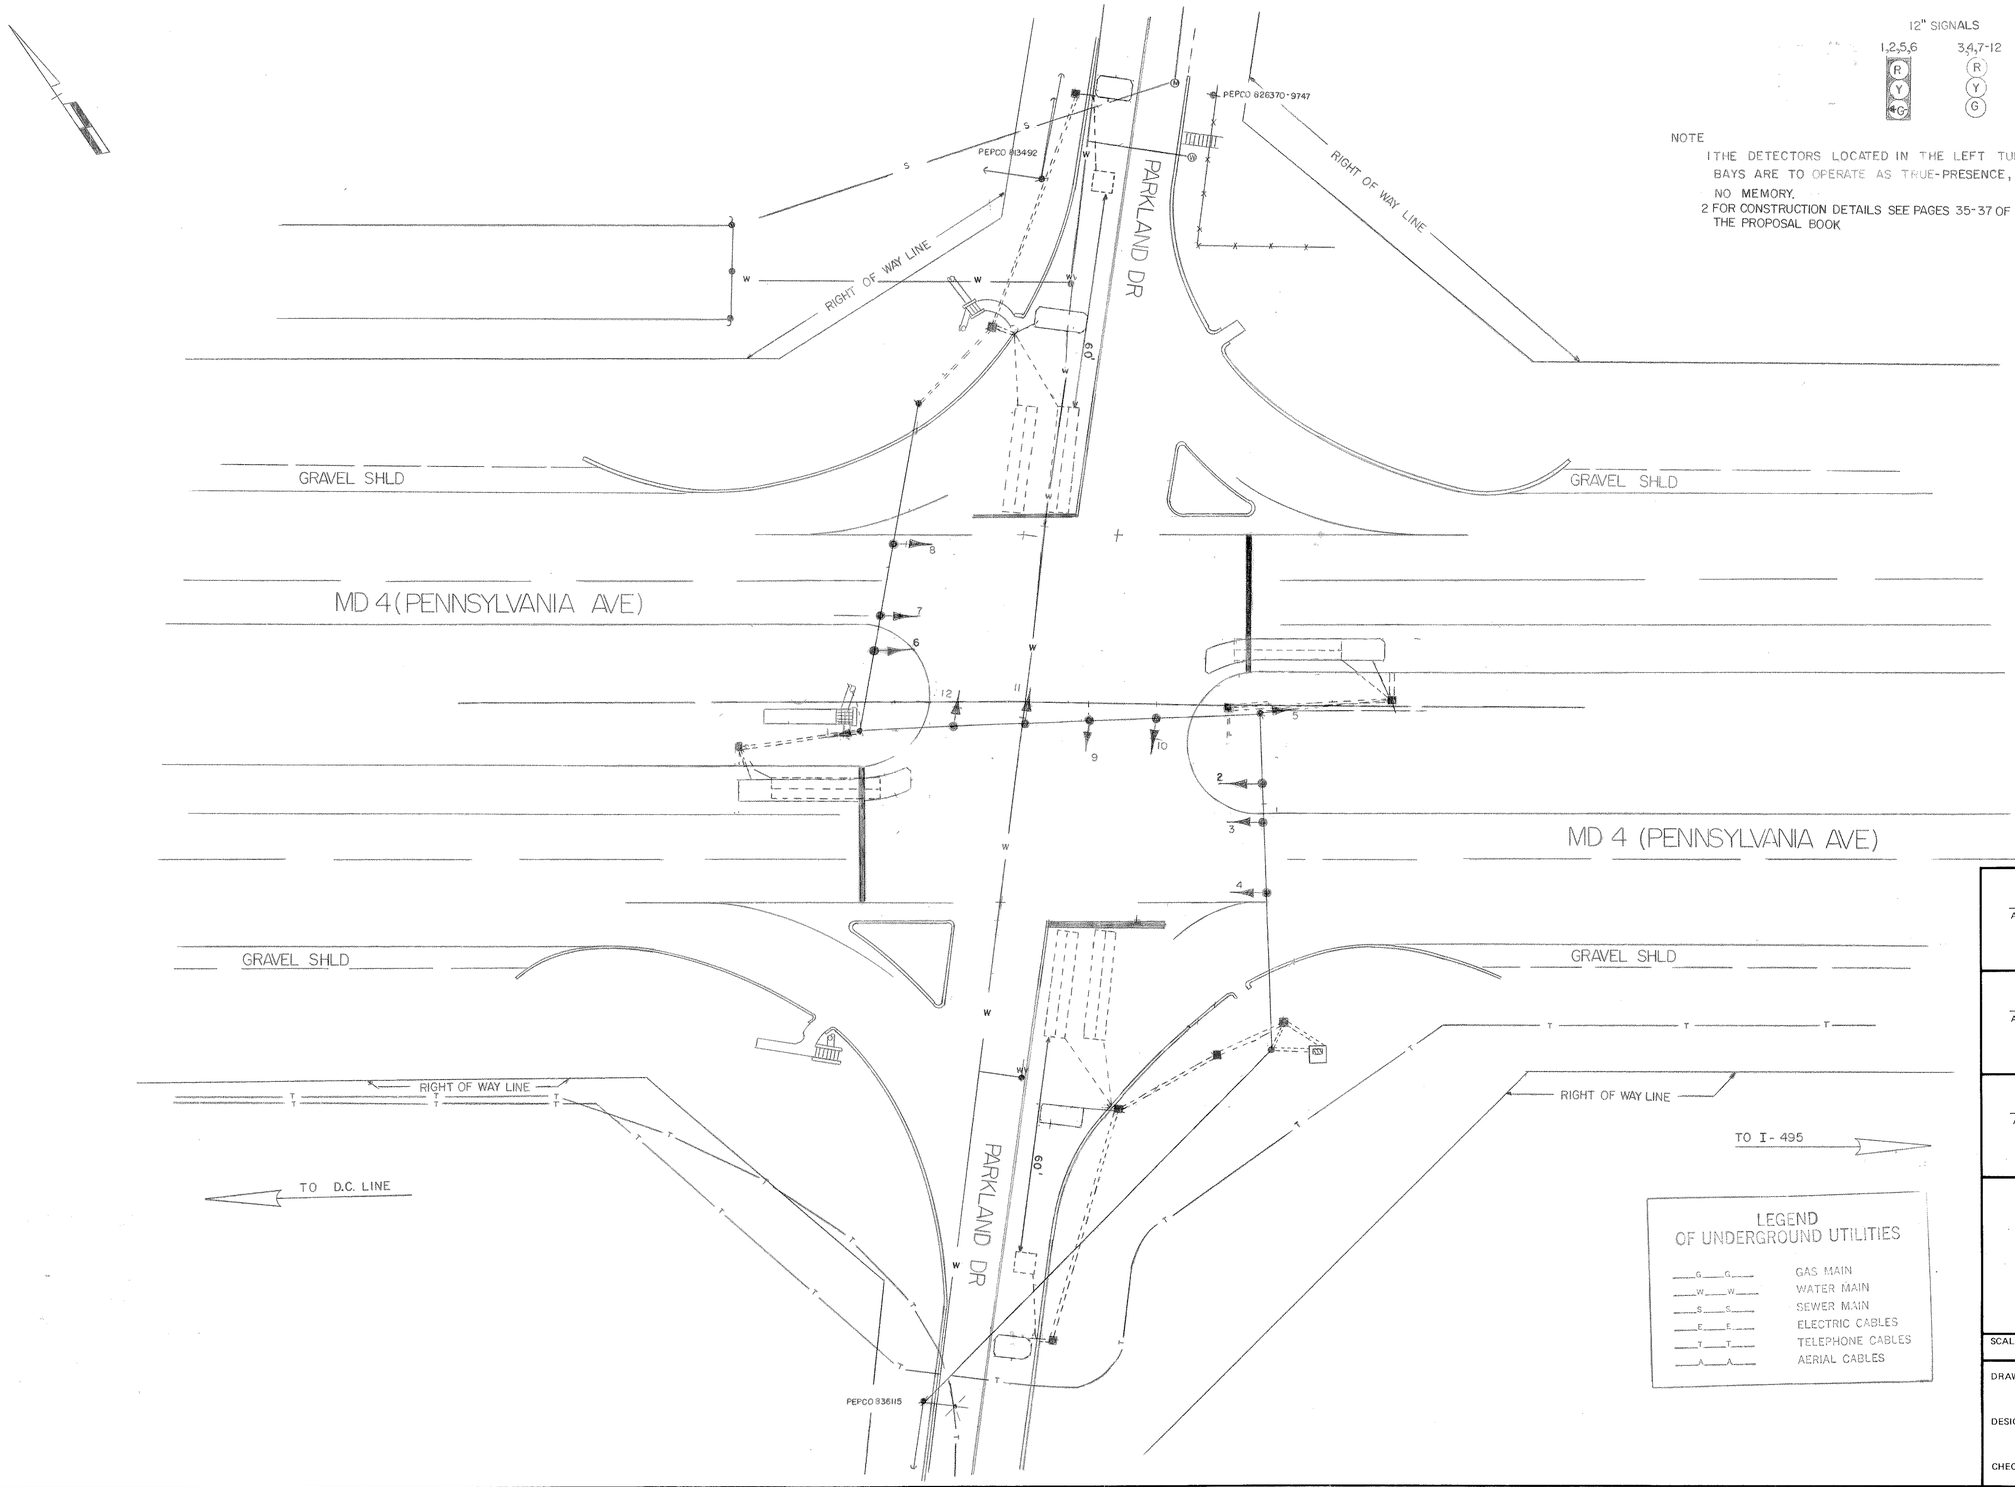

APPROVAL: REGIONAL TRAFFIC ENGINEER

APPROVAL: CHIEF-BUREAU OF TRAFFIC ENGINEERING

APPROVAL: ASS'T. CHIEF ENGINEER TRAFFIC

RE-CUT LOOPS 10-83
MINOR MOD. CONTRACT
AW-680-501-085

EMM		KMS		

REVISIONS

STATE OF MARYLAND
DEPARTMENT OF TRANSPORTATION
STATE HIGHWAY ADMINISTRATION

TRAFFIC DIVISION – BUREAU OF TRAFFIC ENGINEERING

MD 4 & PARKLAND DRIVE

SHEET 12 OF 18

SCALE 1"=20' | DATE 7-13-73 | CONTRACT NO. P-333-1-385 F.A.P. NO. T-8006(25)

DRAWN BY: B TYSON | COUNTY: PRINCE GEORGES

DESIGNED BY: Roland Tyson | SIGNAL NO.: 16234

CHECKED BY:

DRAWING NO. TS-982 A

BRUNING 44511 19927