F.H.W.A. REGION NO.	STATE	FED. AID PROJ. NO.	SHEET NO.	TOTAL SHEETS
3	MD.	U-921-1(1)	4	14

FOR CONSTRUCTION DETAILS SEE PAGES 32-33A OF THE PROPOSAL BOOK

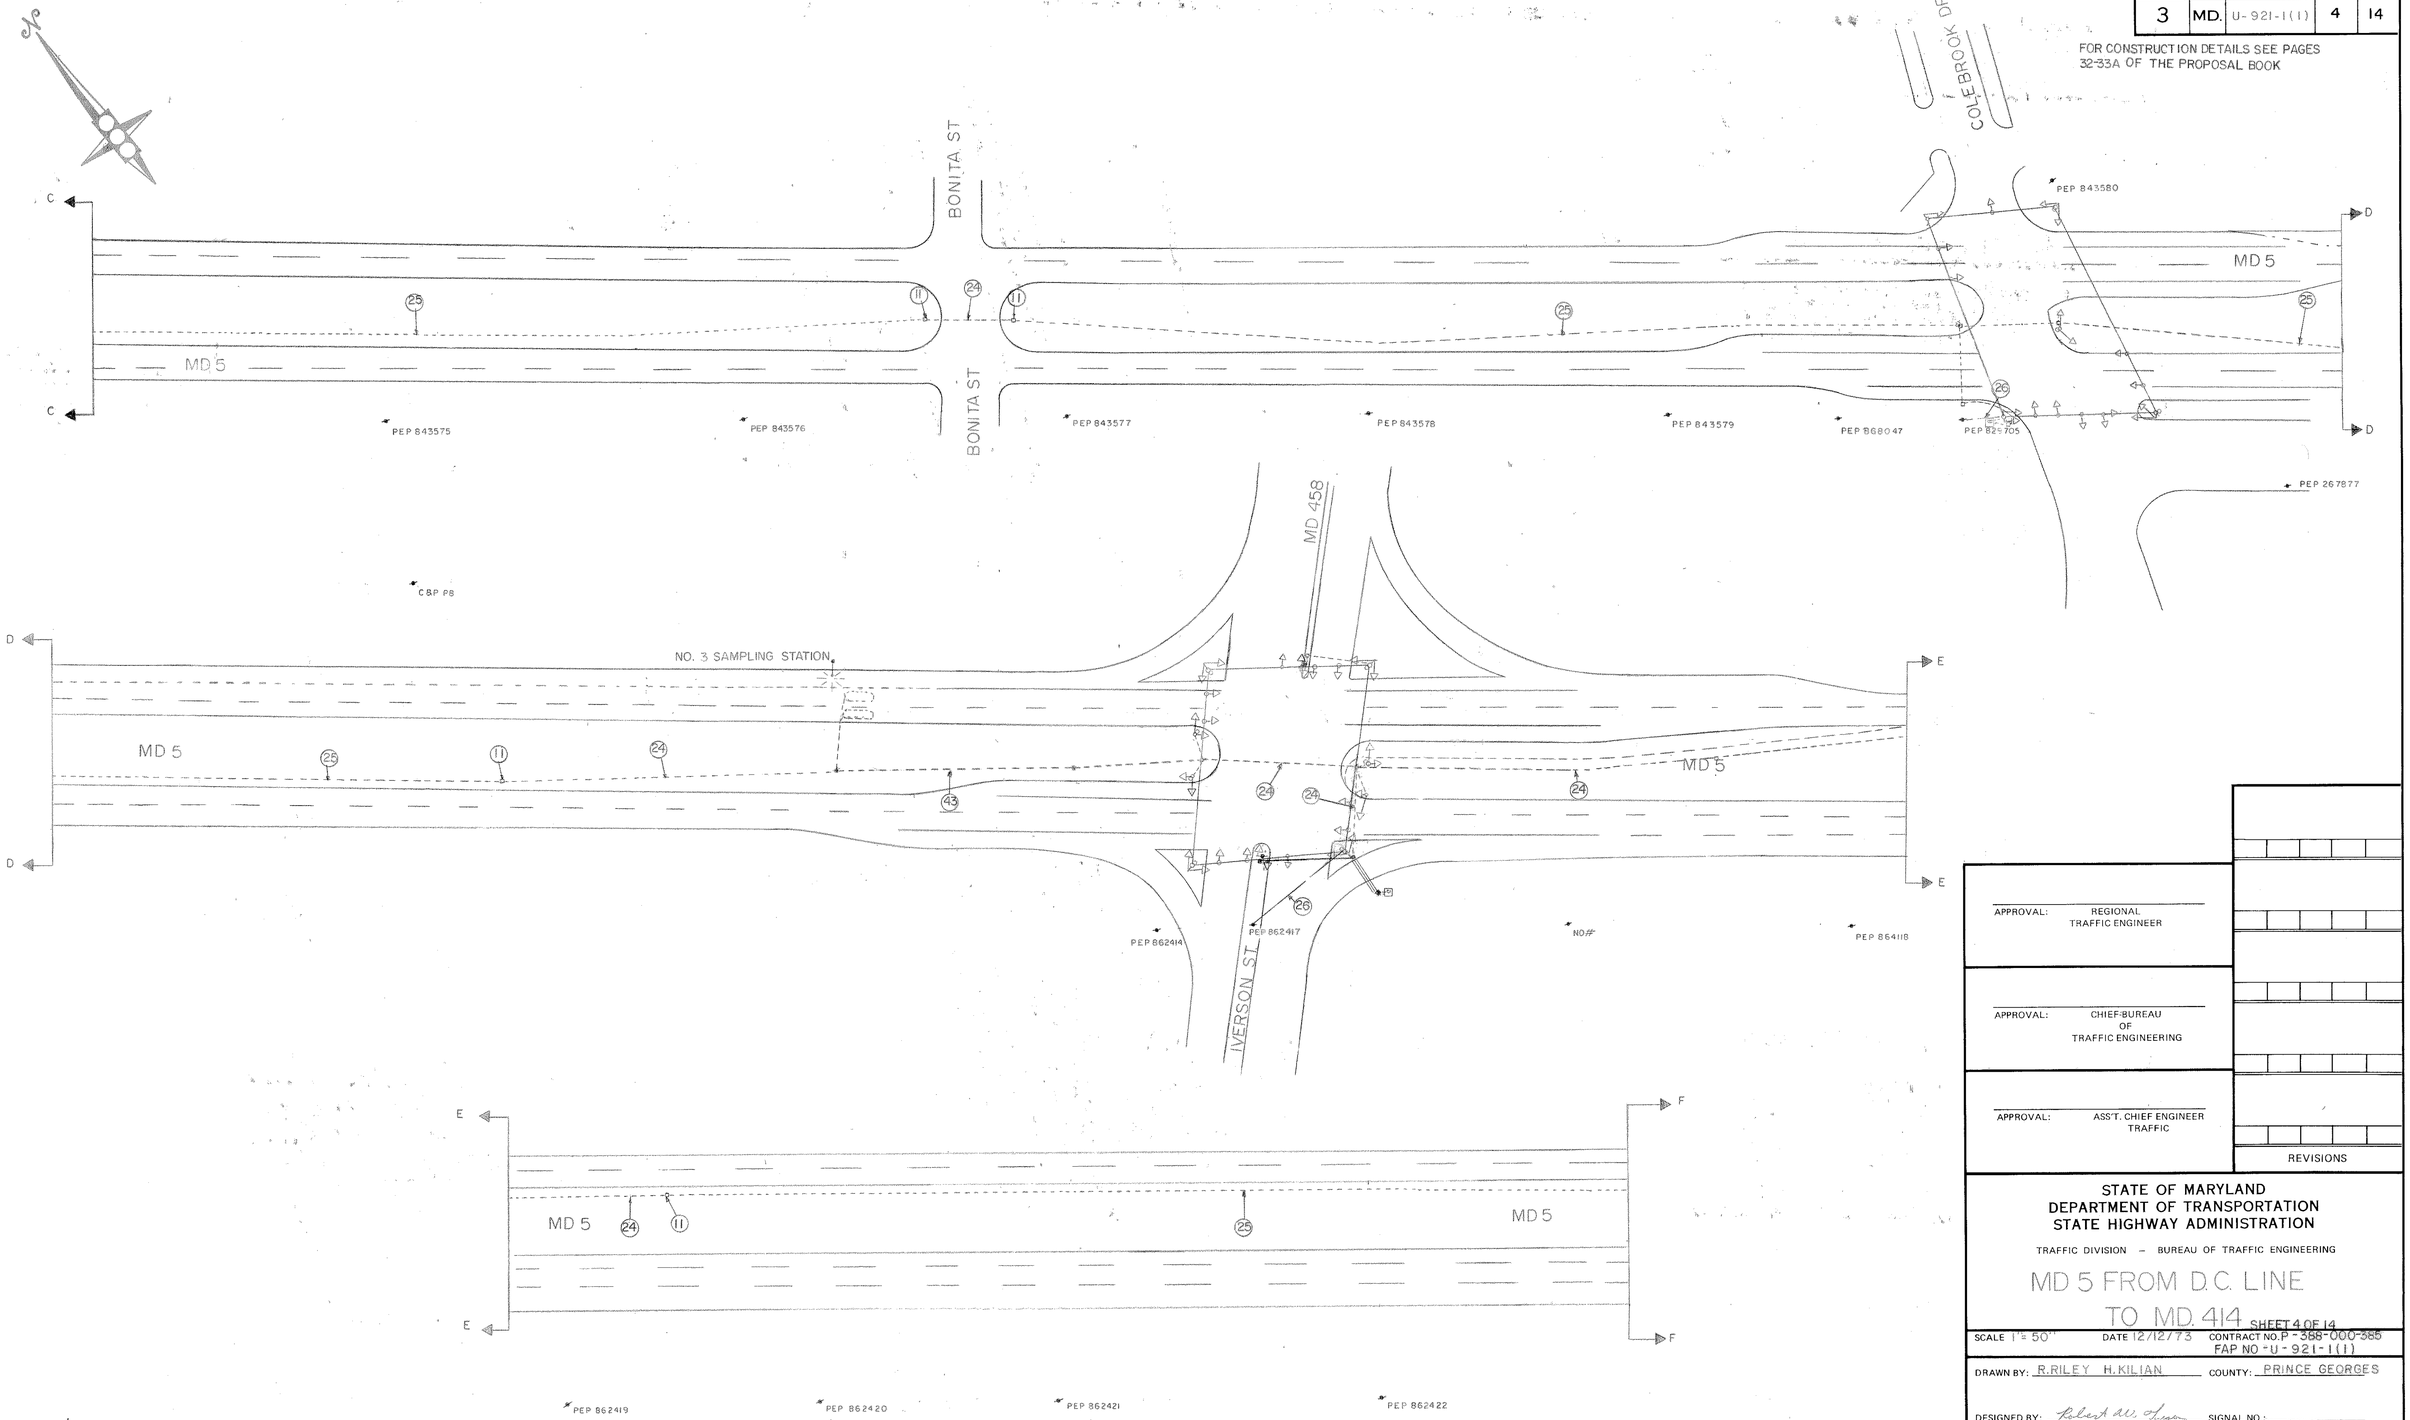

APPROVAL: REGIONAL TRAFFIC ENGINEER

APPROVAL: CHIEF-BUREAU OF TRAFFIC ENGINEERING

APPROVAL: ASS'T. CHIEF ENGINEER TRAFFIC

REVISIONS

STATE OF MARYLAND
DEPARTMENT OF TRANSPORTATION
STATE HIGHWAY ADMINISTRATION

TRAFFIC DIVISION – BUREAU OF TRAFFIC ENGINEERING

MD 5 FROM D.C. LINE TO MD. 414

SHEET 4 OF 14

SCALE 1" = 50" DATE 12/12/73 CONTRACT NO. P-388-000-385
FAP NO. U-921-1(1)

DRAWN BY: R. RILEY H. KILIAN COUNTY: PRINCE GEORGES

DESIGNED BY: Robert W. Hyson SIGNAL NO.:

CHECKED BY:

DRAWING NO. TS-1087XIC

BRUNING 44-511 19927