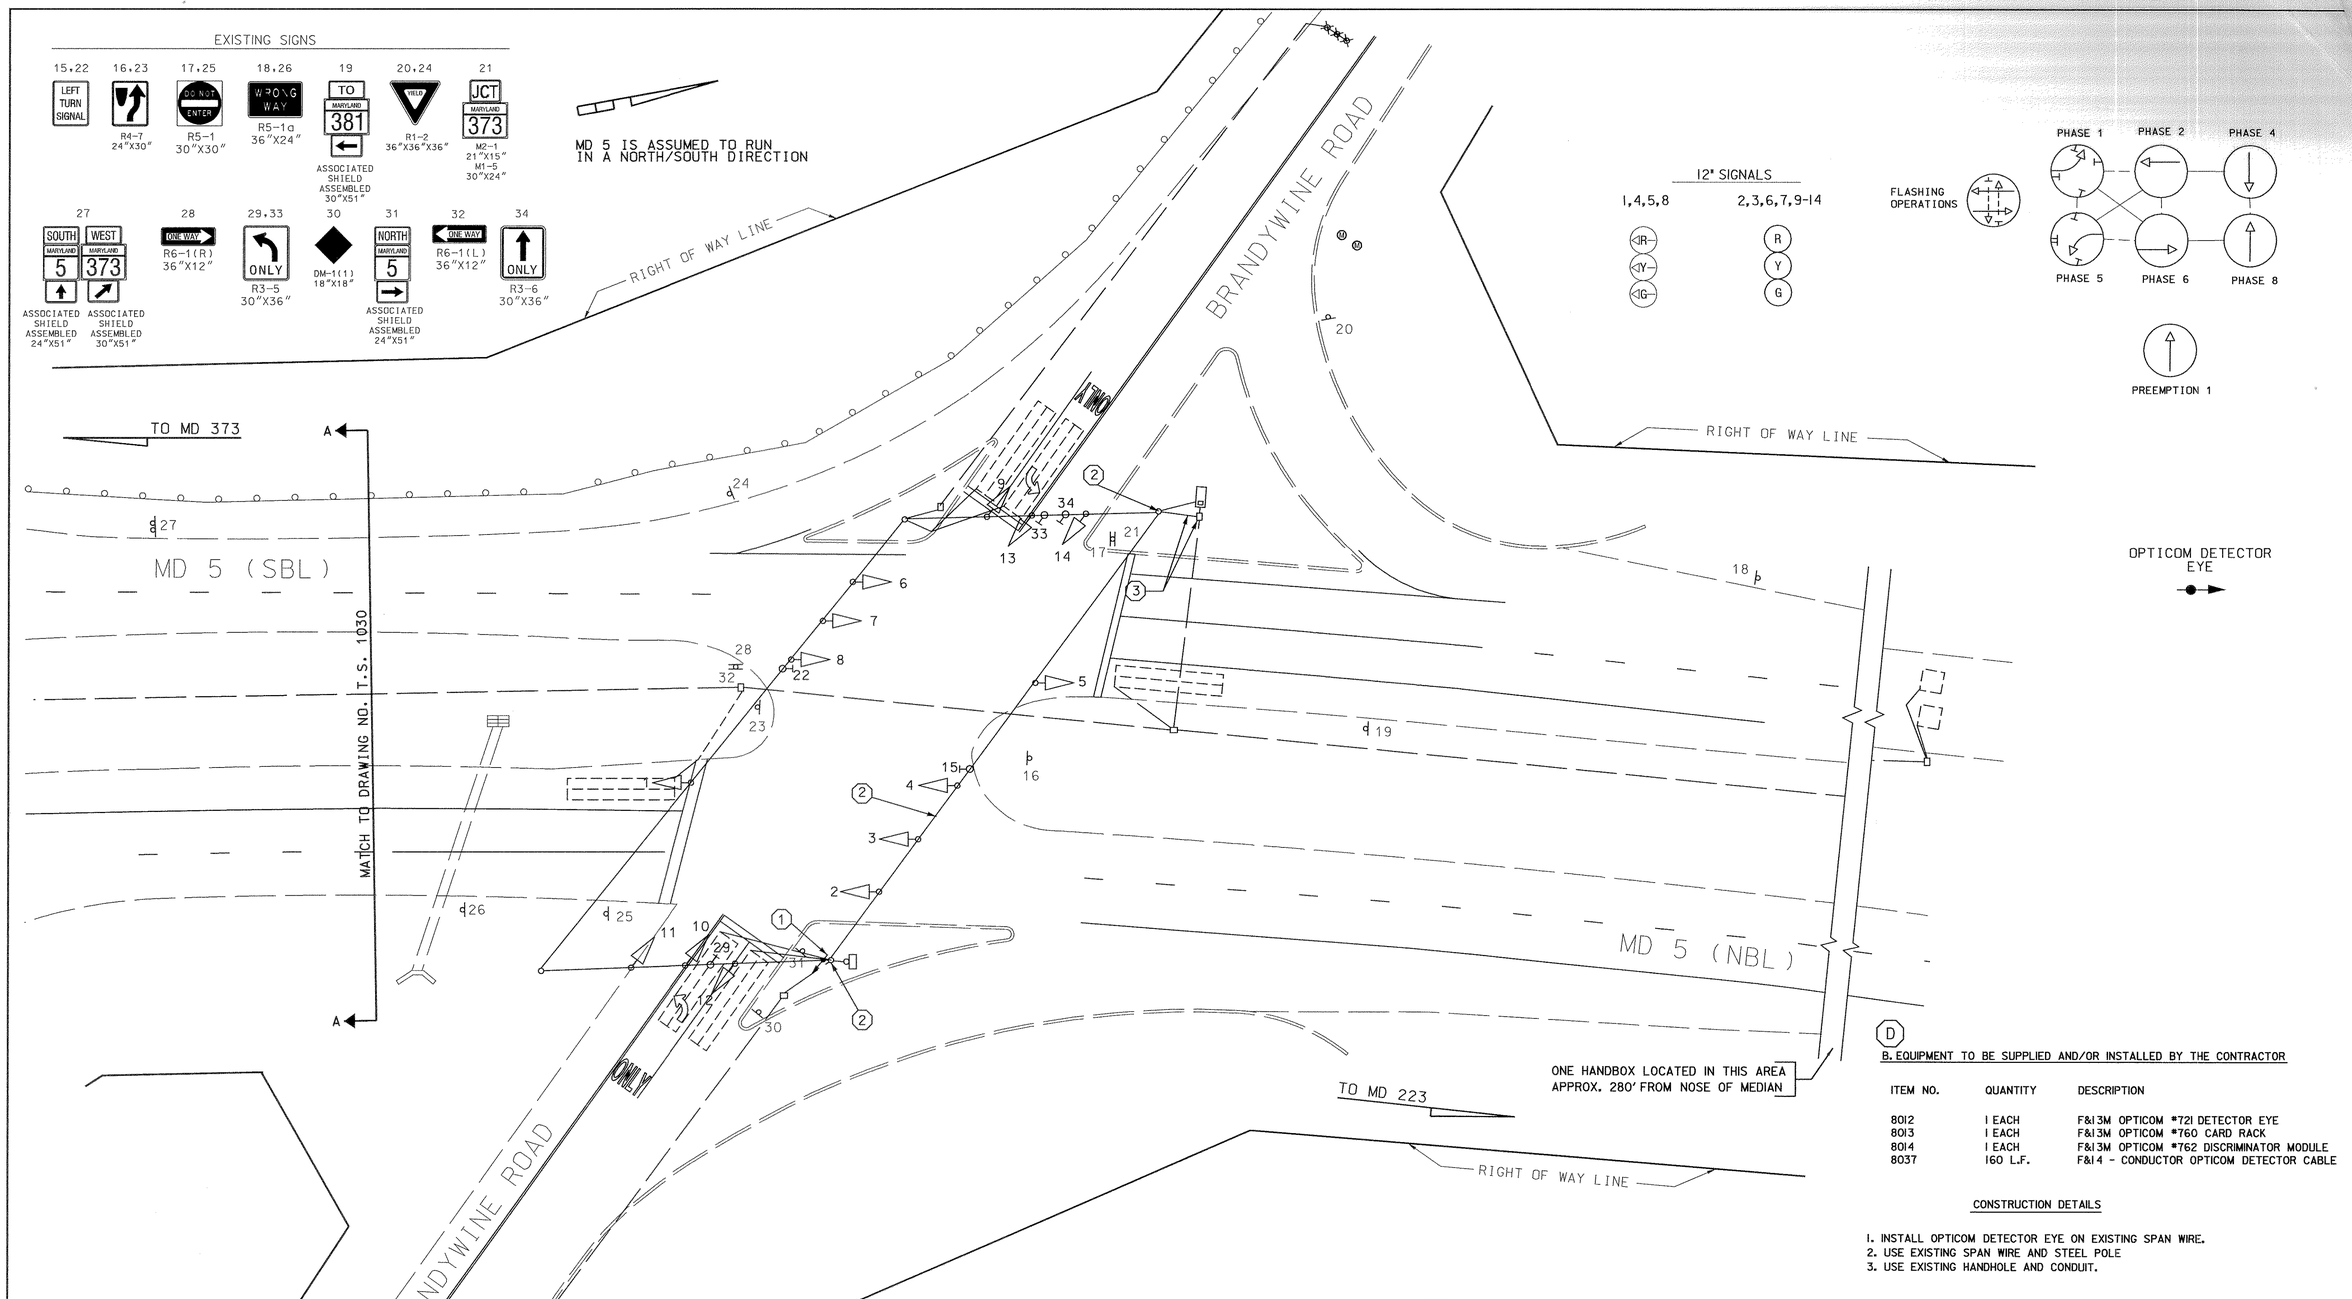

D

B. EQUIPMENT TO BE SUPPLIED AND/OR INSTALLED BY THE CONTRACTOR

ITEM NO.	QUANTITY	DESCRIPTION
8012	1 EACH	F&I 3M OPTICOM #721 DETECTOR EYE
8013	1 EACH	F&I 3M OPTICOM #760 CARD RACK
8014	1 EACH	F&I 3M OPTICOM #762 DISCRIMINATOR MODULE
8037	160 L.F.	F&I 4 - CONDUCTOR OPTICOM DETECTOR CABLE

CONSTRUCTION DETAILS

1. INSTALL OPTICOM DETECTOR EYE ON EXISTING SPAN WIRE.
2. USE EXISTING SPAN WIRE AND STEEL POLE
3. USE EXISTING HANDHOLE AND CONDUIT.

CENTURY ENGINEERING, INC.
CONSULTING ENGINEERS - PLANNERS
32 WEST ROAD
TOWSON, MARYLAND 21204

REVISIONS

D 2/00 INSTALL OPTICOM DETECTOR EYE WB BRANDYWINE ROAD

CEI

APPROVALS
ORIGINAL
ASST. TRAFFIC ENGINEERING DESIGN DIVISION
ON
ASST. DISTRICT ENGINEER, TRAFFIC
FILE
CHIEF, TRAFFIC ENGINEERING DESIGN DIVISION
DIRECTOR, TRAFFIC & SAFETY

MARYLAND DOT - STATE HIGHWAY ADMINISTRATION
Office of Traffic & Safety
TRAFFIC ENGINEERING DESIGN DIVISION

MD 5 & BRANDYWINE RD

PG308AS7/B57

RE-DRAWN BY:	SPP	F.A.P. NO.	AC-STPG-000S(683)E	TS NO. 1526 D	SHEET NO.
CHECKED BY:	TMH/CJ	S.H.A. NO.	XX1005185		
SCALE:	1"= 20'	COUNTY:	PRINCE GEORGE'S	T.I.M.S. NO. D565	24 OF 24
DATE:	2/21/00	LOG MILE:	16000503.11		

o:\transdwg\97006\31\md5\brandywine.dgn
20 MAR 2000