F.H.W.A. REGION NO.	STATE	FED. AID PROJ. NO.	SHEET NO.	TOTAL SHEETS
3	MD			

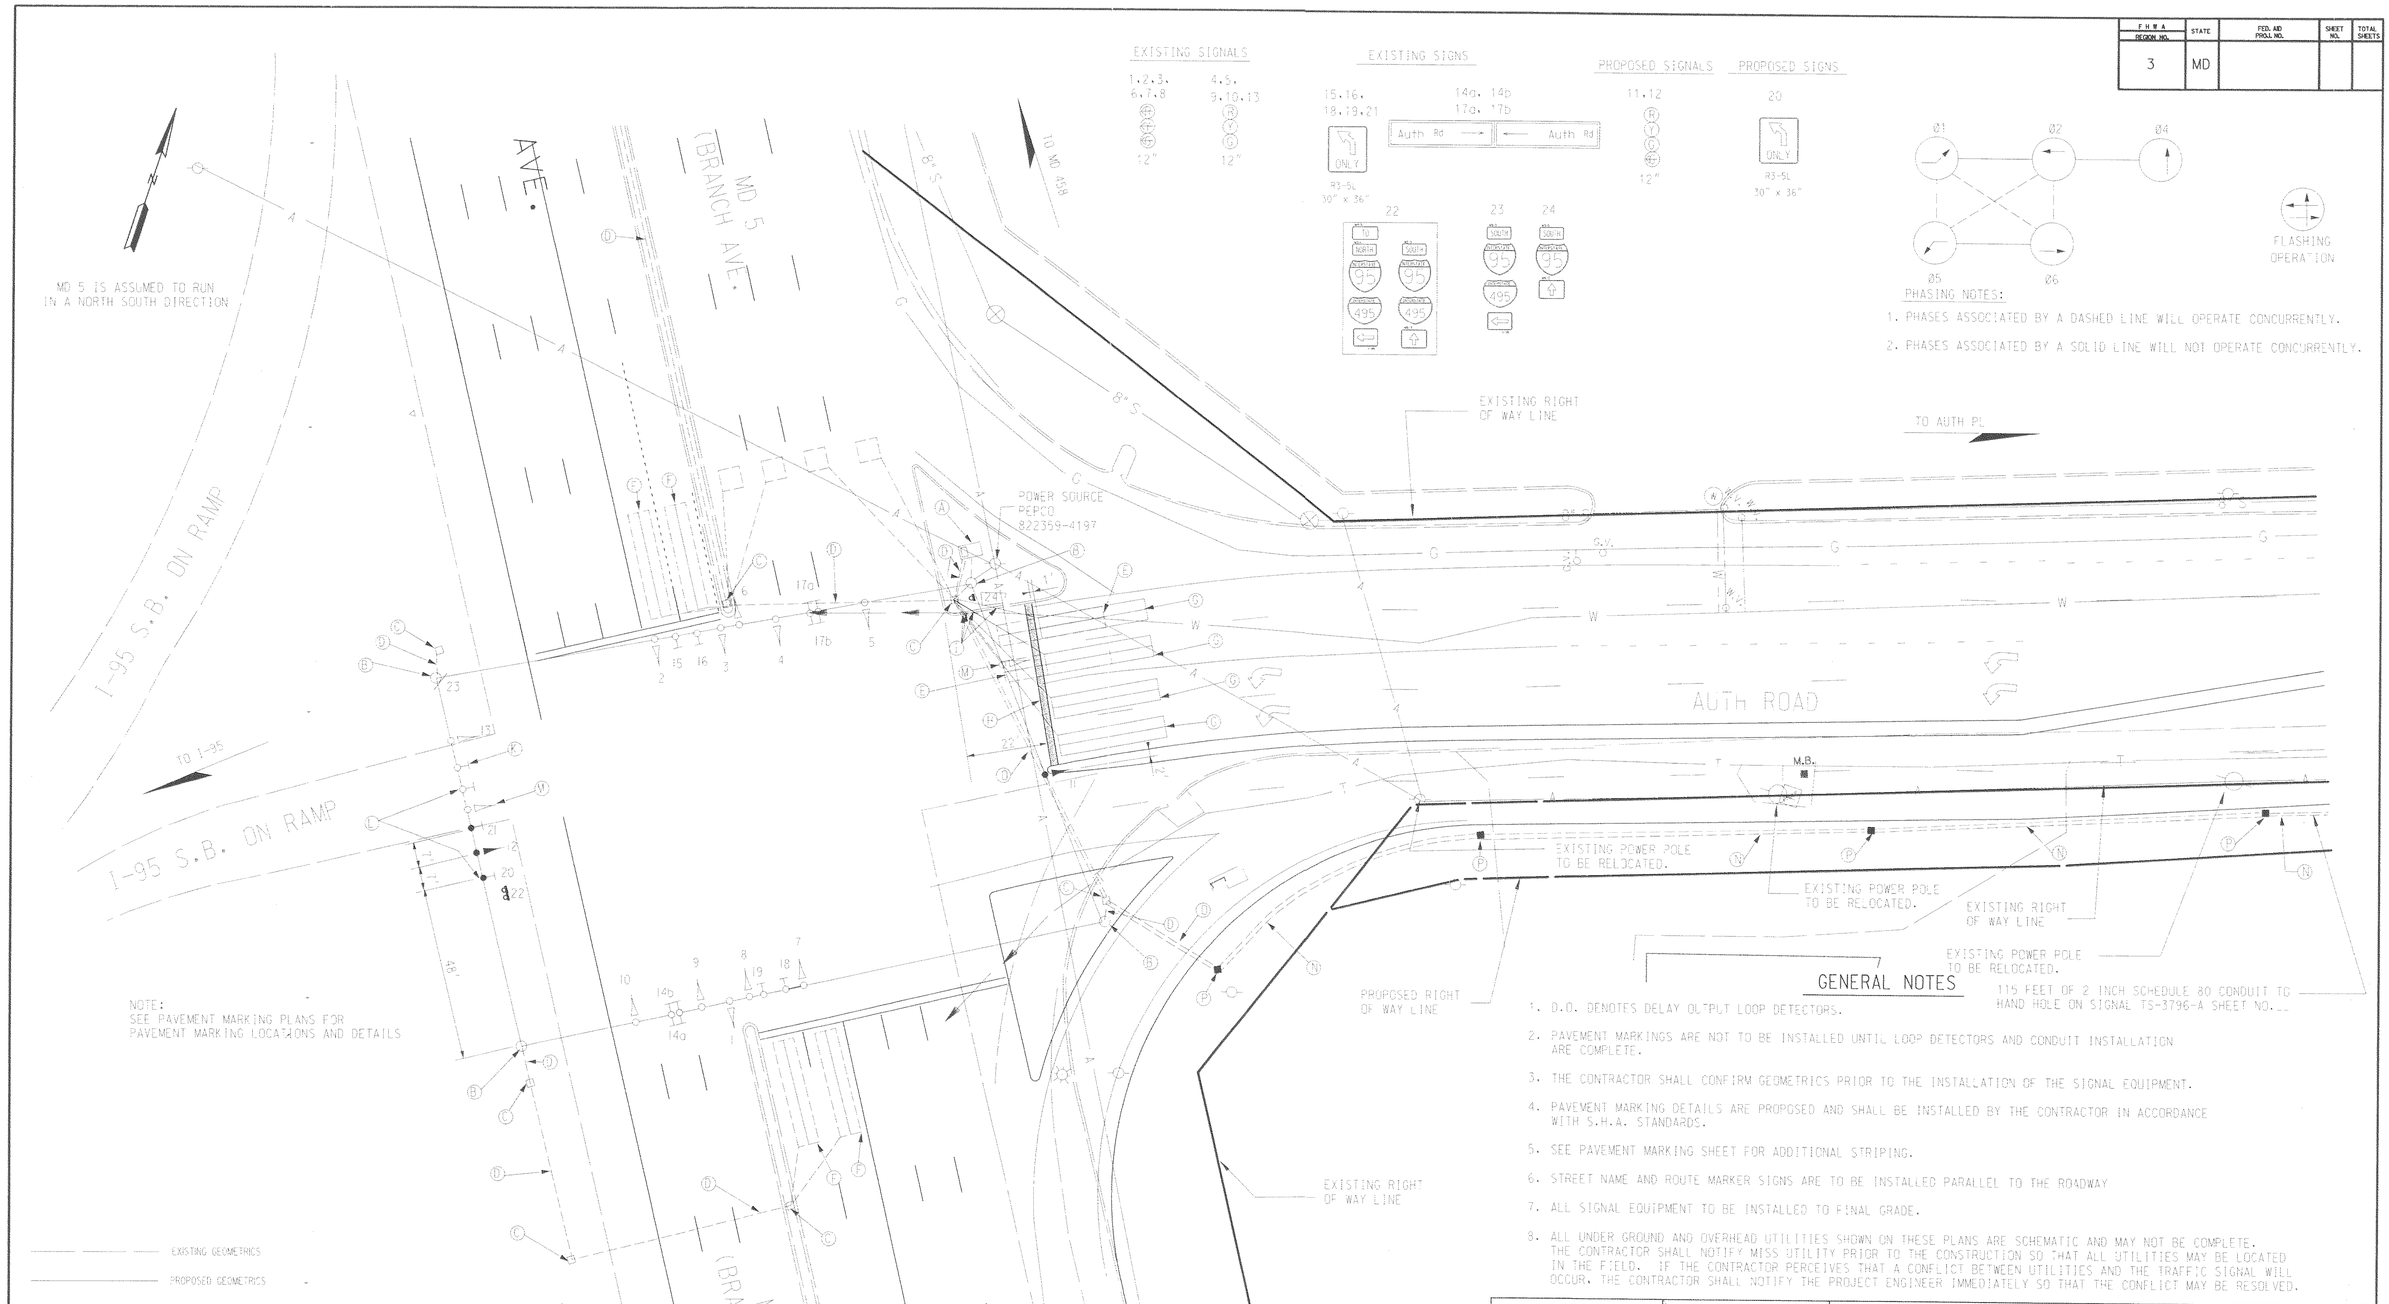

GENERAL NOTES

1. D.O. DENOTES DELAY OUTPUT LOOP DETECTORS.
2. PAVEMENT MARKINGS ARE NOT TO BE INSTALLED UNTIL LOOP DETECTORS AND CONDUIT INSTALLATION ARE COMPLETE.
3. THE CONTRACTOR SHALL CONFIRM GEOMETRICS PRIOR TO THE INSTALLATION OF THE SIGNAL EQUIPMENT.
4. PAVEMENT MARKING DETAILS ARE PROPOSED AND SHALL BE INSTALLED BY THE CONTRACTOR IN ACCORDANCE WITH S.H.A. STANDARDS.
5. SEE PAVEMENT MARKING SHEET FOR ADDITIONAL STRIPING.
6. STREET NAME AND ROUTE MARKER SIGNS ARE TO BE INSTALLED PARALLEL TO THE ROADWAY
7. ALL SIGNAL EQUIPMENT TO BE INSTALLED TO FINAL GRADE.
8. ALL UNDER GROUND AND OVERHEAD UTILITIES SHOWN ON THESE PLANS ARE SCHEMATIC AND MAY NOT BE COMPLETE. THE CONTRACTOR SHALL NOTIFY MISS UTILITY PRIOR TO THE CONSTRUCTION SO THAT ALL UTILITIES MAY BE LOCATED IN THE FIELD. IF THE CONTRACTOR PERCEIVES THAT A CONFLICT BETWEEN UTILITIES AND THE TRAFFIC SIGNAL WILL OCCUR, THE CONTRACTOR SHALL NOTIFY THE PROJECT ENGINEER IMMEDIATELY SO THAT THE CONFLICT MAY BE RESOLVED.

LEGEND OF UTILITIES

A — A	AERIAL
G — G	GAS MAIN
W — W	WATER MAIN
S — S	SEWER MAIN
E — E	ELECTRIC CABLES
T — T	TELEPHONE CABLES
C — C	CABLE TELEVISION

JOHNSON, MIRMIRAN & THOMPSON
Engineering A Brighter Future

REVISIONS	APPROVALS
	CHIEF, DESIGN SECTION
	ASST. DISTRICT ENGINEER, TRAFFIC
	CHIEF, TRAFFIC ENGINEERING DESIGN DIVISION
	DIRECTOR, TRAFFIC & SAFETY

MARYLAND DOT - STATE HIGHWAY ADMINISTRATION
Office of Traffic & Safety
TRAFFIC ENGINEERING DESIGN DIVISION

MD 5 (BRANCH AVENUE) AT AUTH ROAD / I-95 S. ON RAMP
LOG MILE: 16000512.17

DRAWN BY: T. MARK	F.A.P. NO. SEE TITLE SHEET	TS NO.	SHEET NO.
CHK. BY: W.F. FITCH	S.H.A. NO. BW-863-802-512	594-D	78 OF 125
SCALE: 1:20	COUNTY PRINCE GEORGE'S		
DATE: MAY 20, 1992			

File: m:\metro_hw\sig_md05.dgn
DATE: 7 Oct 98 16:42