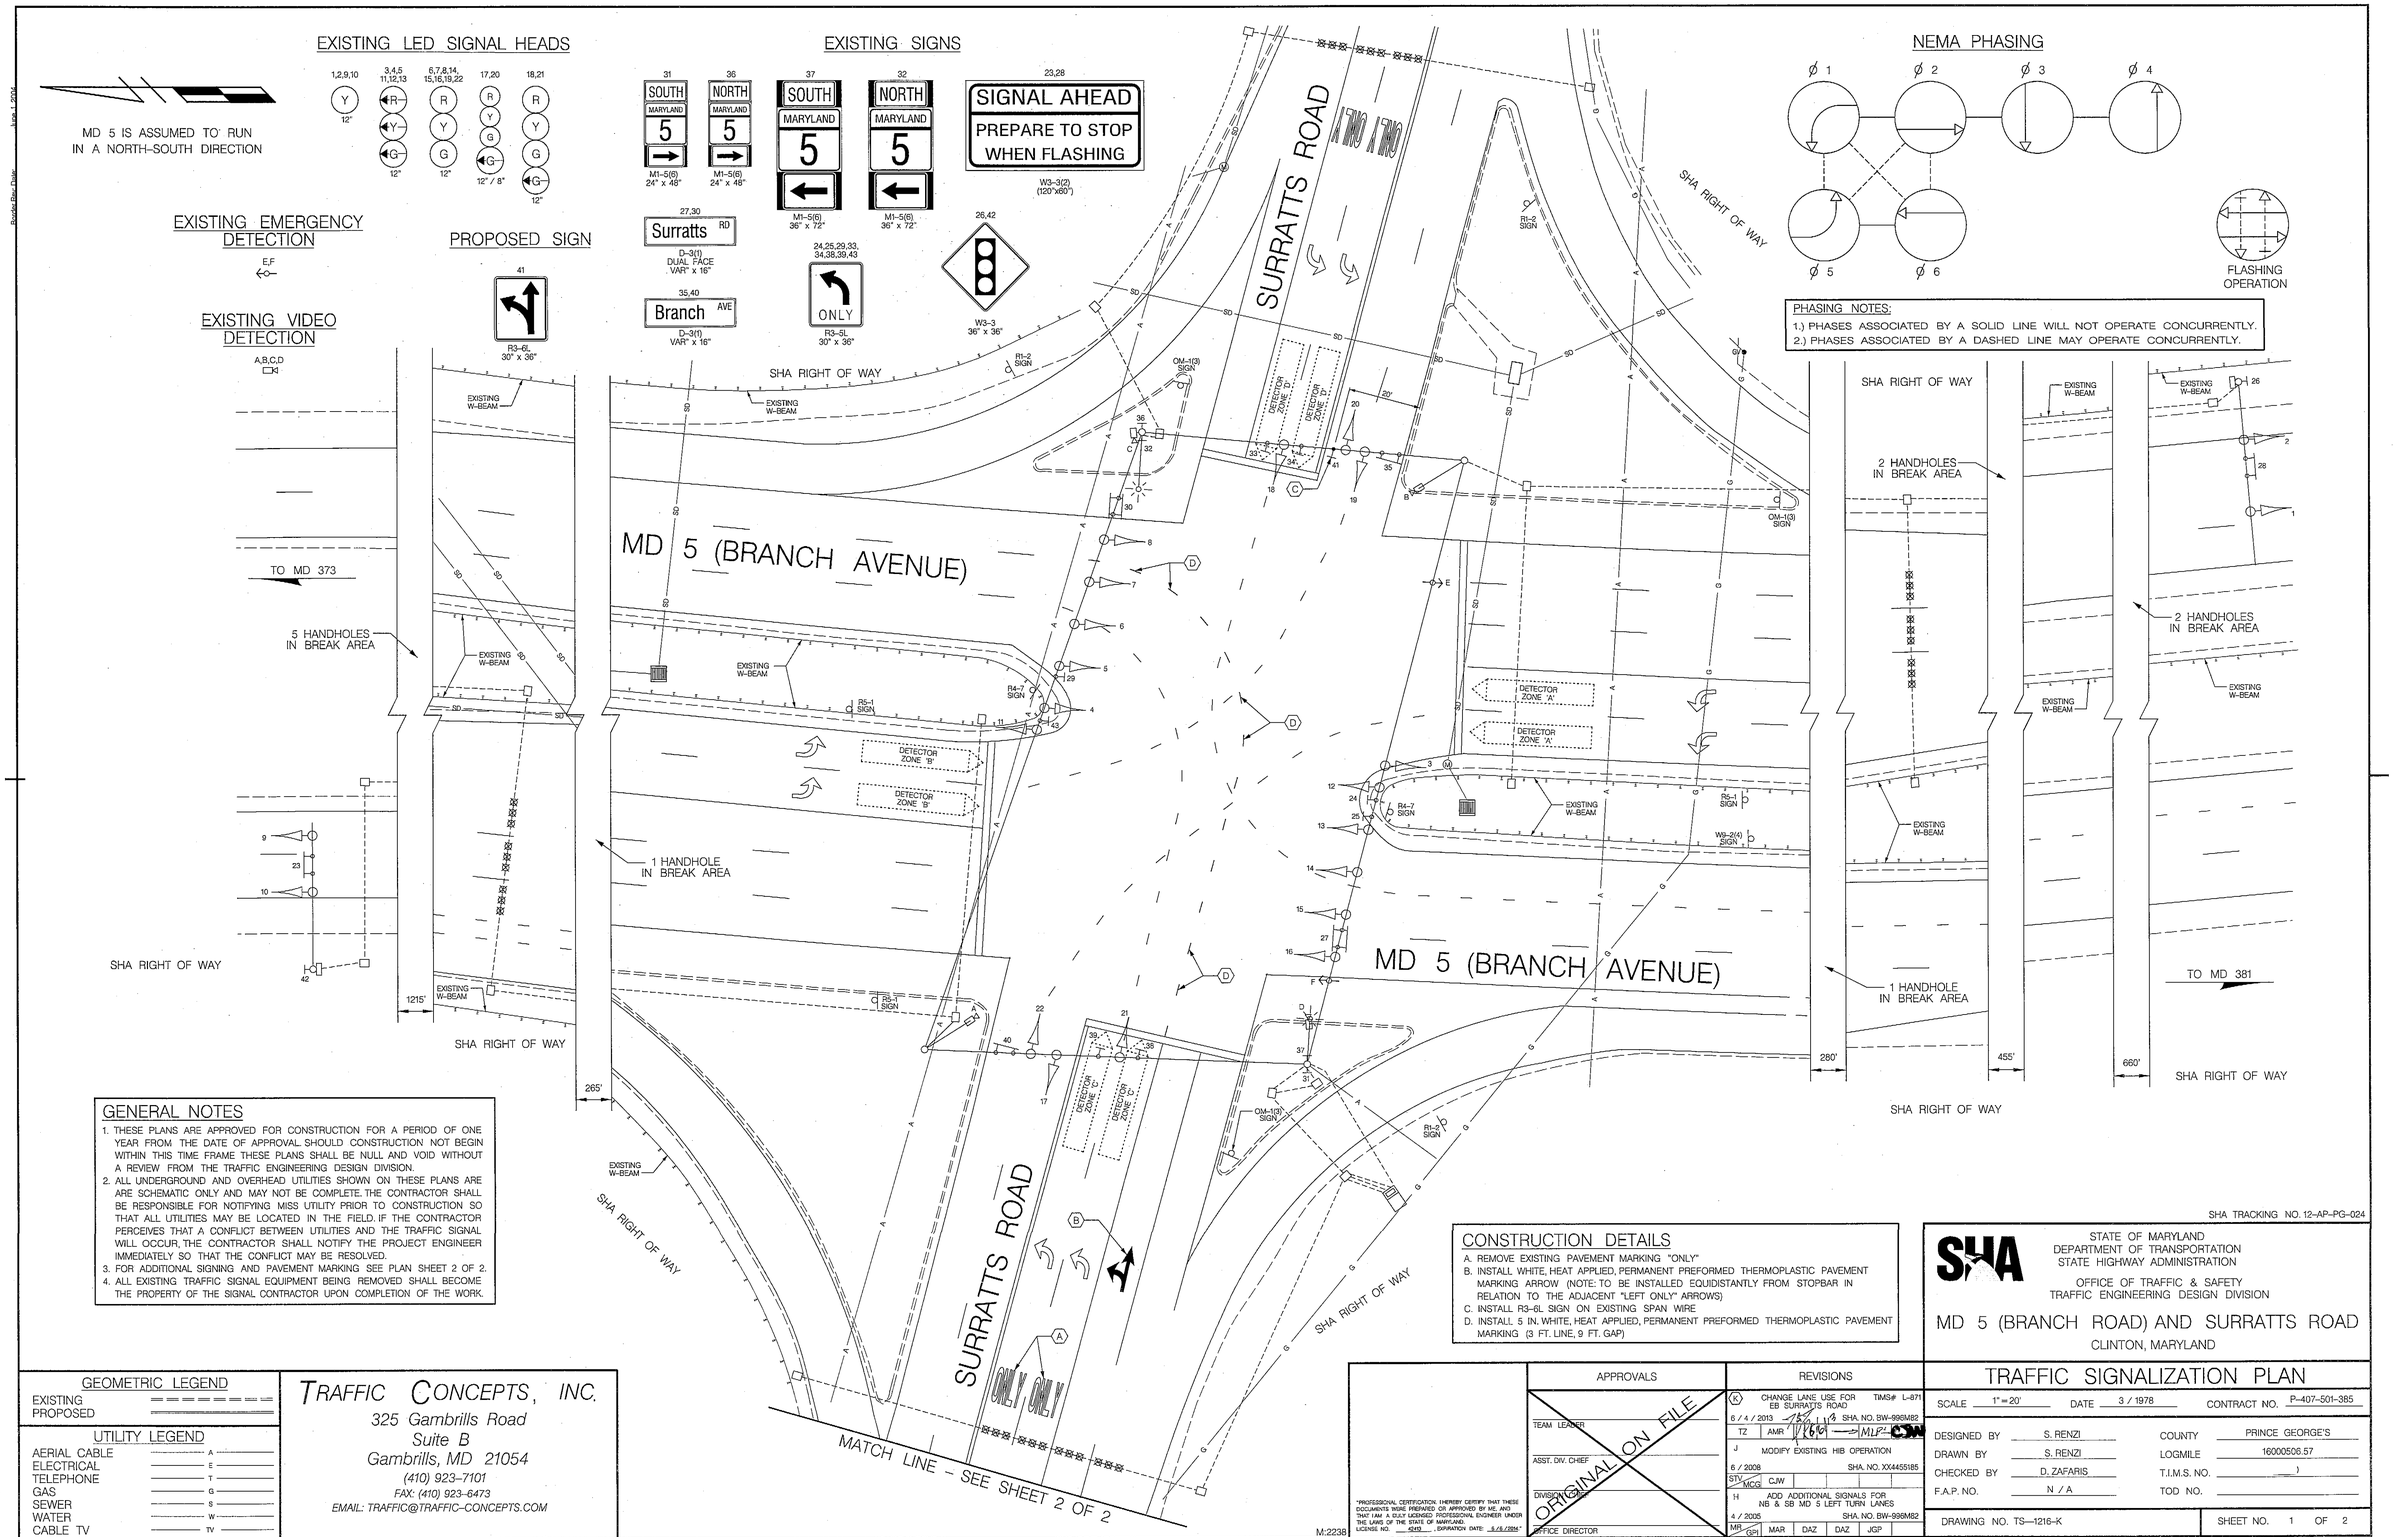

GENERAL NOTES

1. THESE PLANS ARE APPROVED FOR CONSTRUCTION FOR A PERIOD OF ONE YEAR FROM THE DATE OF APPROVAL. SHOULD CONSTRUCTION NOT BEGIN WITHIN THIS TIME FRAME THESE PLANS SHALL BE NULL AND VOID WITHOUT A REVIEW FROM THE TRAFFIC ENGINEERING DESIGN DIVISION.
2. ALL UNDERGROUND AND OVERHEAD UTILITIES SHOWN ON THESE PLANS ARE ARE SCHEMATIC ONLY AND MAY NOT BE COMPLETE. THE CONTRACTOR SHALL BE RESPONSIBLE FOR NOTIFYING MISS UTILITY PRIOR TO CONSTRUCTION SO THAT ALL UTILITIES MAY BE LOCATED IN THE FIELD. IF THE CONTRACTOR PERCEIVES THAT A CONFLICT BETWEEN UTILITIES AND THE TRAFFIC SIGNAL WILL OCCUR, THE CONTRACTOR SHALL NOTIFY THE PROJECT ENGINEER IMMEDIATELY SO THAT THE CONFLICT MAY BE RESOLVED.
3. FOR ADDITIONAL SIGNING AND PAVEMENT MARKING SEE PLAN SHEET 2 OF 2.
4. ALL EXISTING TRAFFIC SIGNAL EQUIPMENT BEING REMOVED SHALL BECOME THE PROPERTY OF THE SIGNAL CONTRACTOR UPON COMPLETION OF THE WORK.

CONSTRUCTION DETAILS

A. REMOVE EXISTING PAVEMENT MARKING "ONLY"
B. INSTALL WHITE, HEAT APPLIED, PERMANENT PREFORMED THERMOPLASTIC PAVEMENT MARKING ARROW (NOTE: TO BE INSTALLED EQUIDISTANTLY FROM STOPBAR IN RELATION TO THE ADJACENT "LEFT ONLY" ARROWS)
C. INSTALL R3-6L SIGN ON EXISTING SPAN WIRE
D. INSTALL 5 IN. WHITE, HEAT APPLIED, PERMANENT PREFORMED THERMOPLASTIC PAVEMENT MARKING (3 FT. LINE, 9 FT. GAP)

SHA TRACKING NO. 12-AP-PG-024

STATE OF MARYLAND
DEPARTMENT OF TRANSPORTATION
STATE HIGHWAY ADMINISTRATION

OFFICE OF TRAFFIC & SAFETY
TRAFFIC ENGINEERING DESIGN DIVISION

MD 5 (BRANCH ROAD) AND SURRATTS ROAD

CLINTON, MARYLAND

GEOMETRIC LEGEND

EXISTING
PROPOSED

UTILITY LEGEND

AERIAL CABLE	A
ELECTRICAL	E
TELEPHONE	T
GAS	G
SEWER	S
WATER	W
CABLE TV	TV

TRAFFIC CONCEPTS, INC.
325 Gambrills Road
Suite B
Gambrills, MD 21054
(410) 923-7101
FAX: (410) 923-6473
EMAIL: TRAFFIC@TRAFFIC-CONCEPTS.COM

"PROFESSIONAL CERTIFICATION. I HEREBY CERTIFY THAT THESE DOCUMENTS WERE PREPARED OR APPROVED BY ME, AND THAT I AM A DULY LICENSED PROFESSIONAL ENGINEER UNDER THE LAWS OF THE STATE OF MARYLAND. LICENSE NO. 42413 , EXPIRATION DATE 6/6/2014"

APPROVALS	
TEAM LEADER	ORIGINAL ON FILE
ASST. DIV. CHIEF	
DIVISION CHIEF	
OFFICE DIRECTOR	

REVISIONS					
K	CHANGE LANE USE FOR EB SURRATTS ROAD			TIMS# L-871	
6 / 4 / 2013			SHA. NO. BW-996M82		
TZ	AMR		MLP	CJW	
J	MODIFY EXISTING HIB OPERATION				
6 / 2008			SHA. NO. XX4455185		
STV	MCG	CJW			
H	ADD ADDITIONAL SIGNALS FOR NB & SB MD 5 LEFT TURN LANES				
4 / 2005			SHA. NO. BW-996M82		
MR	GH	MAR	DAZ	DAZ	JGP

FILE PATH: Z:\2200\2238\Signal\signal 2-12-13.dgn
DATE: Wednesday, June 05, 2013 AT 09:44 AM

TRAFFIC SIGNALIZATION PLAN

SCALE	1" = 20'	DATE	3 / 1978
CONTRACT NO.	P-407-501-385		
DESIGNED BY	S. RENZI	COUNTY	PRINCE GEORGE'S
DRAWN BY	S. RENZI	LOGMILE	16000506.57
CHECKED BY	D. ZAFARIS	T.I.M.S. NO.	( )
F.A.P. NO.	N / A	TOD NO.	
DRAWING NO.	TS-1216-K	SHEET NO.	1 OF 2