F.H.W.A. REGION NO.	STATE	FED. AID PROJ. NO.	SHEET NO.	TOTAL SHEETS
3	MD.		2	5

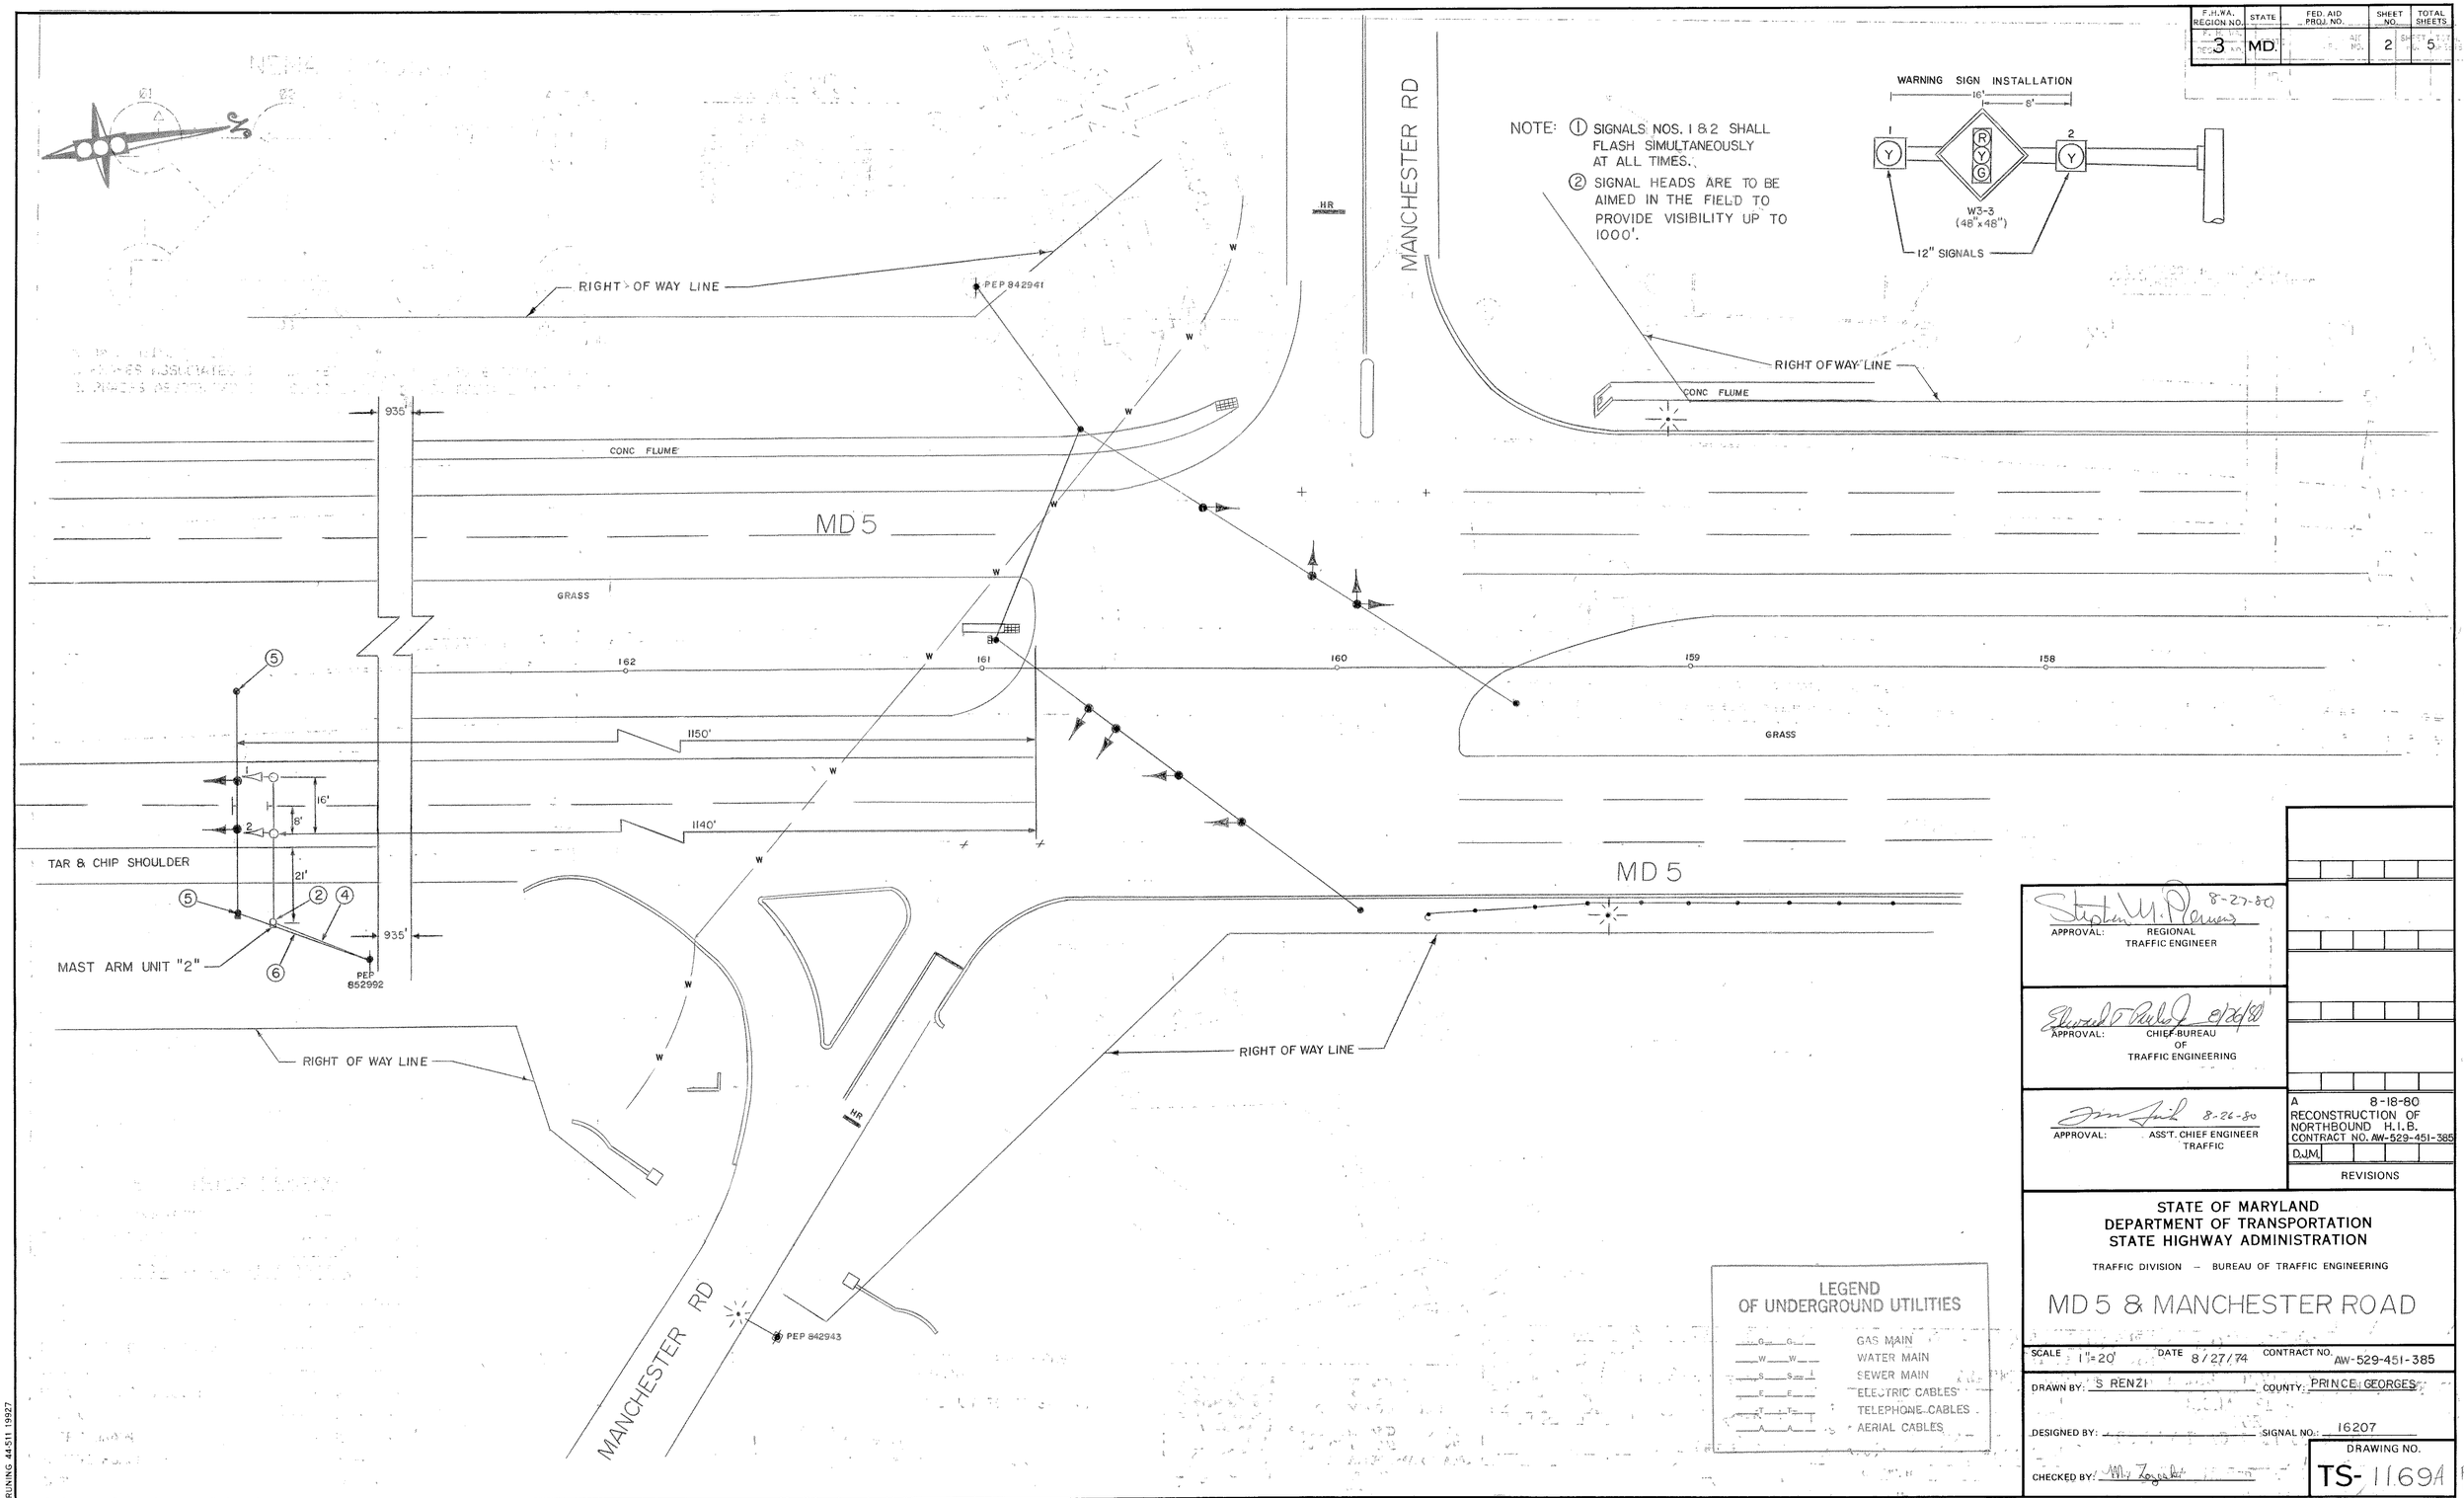

LEGEND OF UNDERGROUND UTILITIES

G	GAS MAIN
W	WATER MAIN
S	SEWER MAIN
E	ELECTRIC CABLES
T	TELEPHONE CABLES
A	AERIAL CABLES

APPROVAL: REGIONAL TRAFFIC ENGINEER — 8-27-80

APPROVAL: CHIEF BUREAU OF TRAFFIC ENGINEERING — 8/26/80

APPROVAL: ASS'T. CHIEF ENGINEER TRAFFIC — 8-26-80

A	8-18-80	RECONSTRUCTION OF NORTHBOUND H.I.B. CONTRACT NO. AW-529-451-385		
D.J.M.				

REVISIONS

STATE OF MARYLAND
DEPARTMENT OF TRANSPORTATION
STATE HIGHWAY ADMINISTRATION

TRAFFIC DIVISION – BUREAU OF TRAFFIC ENGINEERING

MD 5 & MANCHESTER ROAD

SCALE 1"=20' DATE 8/27/74 CONTRACT NO. AW-529-451-385

DRAWN BY: S RENZI COUNTY: PRINCE GEORGES

DESIGNED BY: SIGNAL NO.: 16207

CHECKED BY:

DRAWING NO. TS-1169A

BRUNING 44-511 19927