F.H.W.A. REGION NO.	STATE	FED. AID PROJ. NO.	SHEET NO.	TOTAL SHEETS
3	MD.	M-5018(3)	8	17

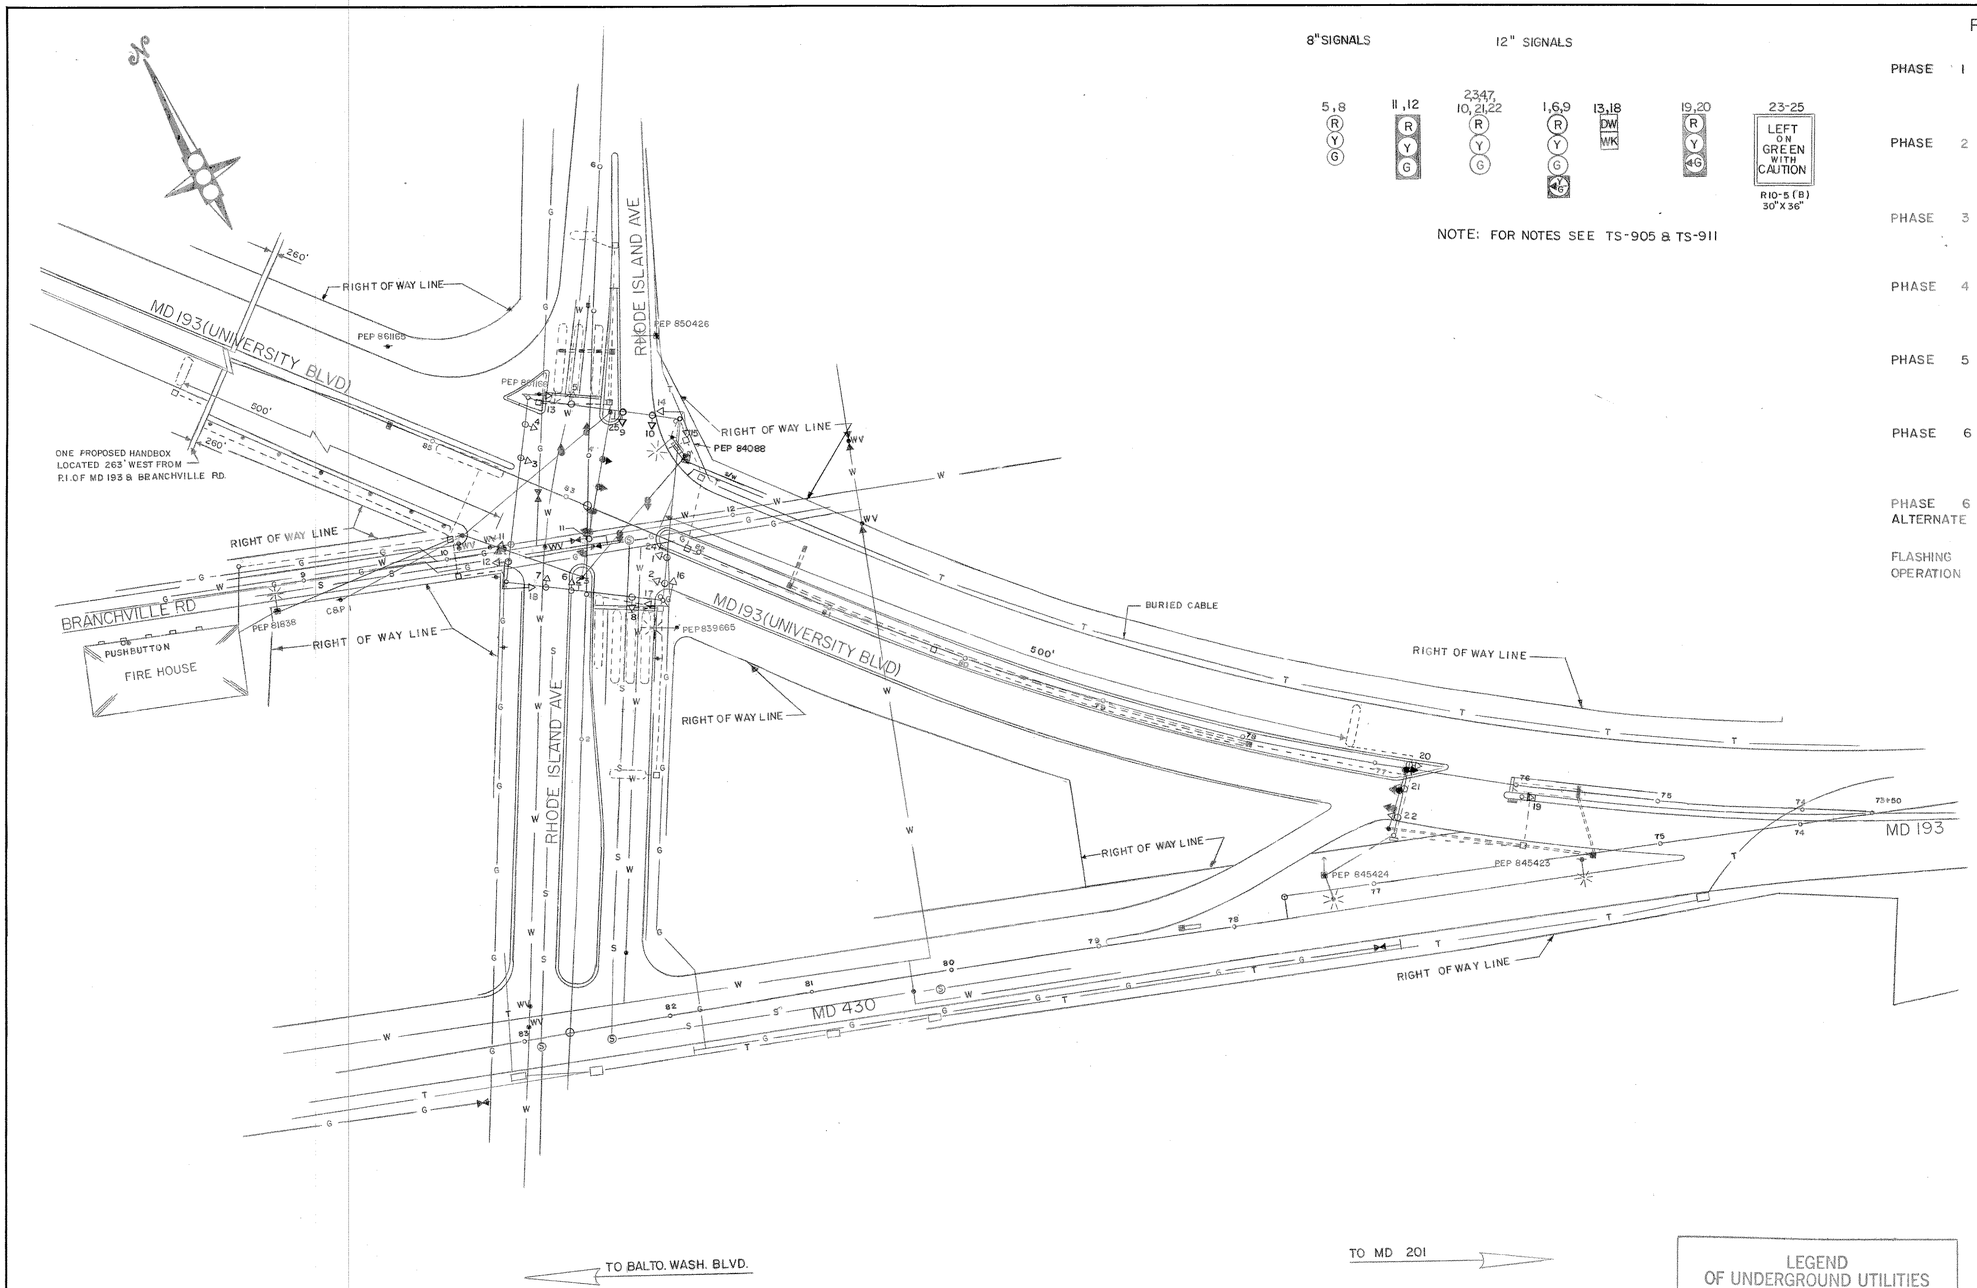

8" SIGNALS

12" SIGNALS

NOTE: FOR NOTES SEE TS-905 & TS-911

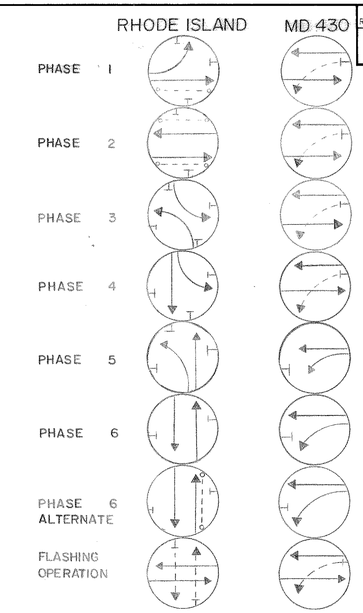

LEGEND OF UNDERGROUND UTILITIES

G G	GAS MAIN
W W	WATER MAIN
S S	SEWER MAIN
E E	ELECTRIC CABLES
T T	TELEPHONE CABLES
A A	AERIAL CABLES

APPROVAL: REGIONAL TRAFFIC ENGINEER

APPROVAL: CHIEF-BUREAU OF TRAFFIC ENGINEERING

APPROVAL: ASS'T. CHIEF ENGINEER TRAFFIC

REVISIONS

STATE OF MARYLAND
DEPARTMENT OF TRANSPORTATION
STATE HIGHWAY ADMINISTRATION

TRAFFIC DIVISION – BUREAU OF TRAFFIC ENGINEERING

MD 193 & RHODE ISLAND AVE TO MD 430 & MD 193

F.A.P. NO. M-5018(3)

SCALE 1"=50' DATE 1-21-74 CONTRACT NO. P-385-001-385

DRAWN BY: J GORDON COUNTY: PRINCE GEORGES

DESIGNED BY: STEVE RENZI SIGNAL NO.: 16097 & 16096

CHECKED BY:

DRAWING NO. TS-1118

BRUNING 44511 19927