F.H.W.A. REGION NO.	STATE	FED. AID PROJ. NO.	SHEET NO.	TOTAL SHEETS
3	MD.	M-5018(3)	4	17

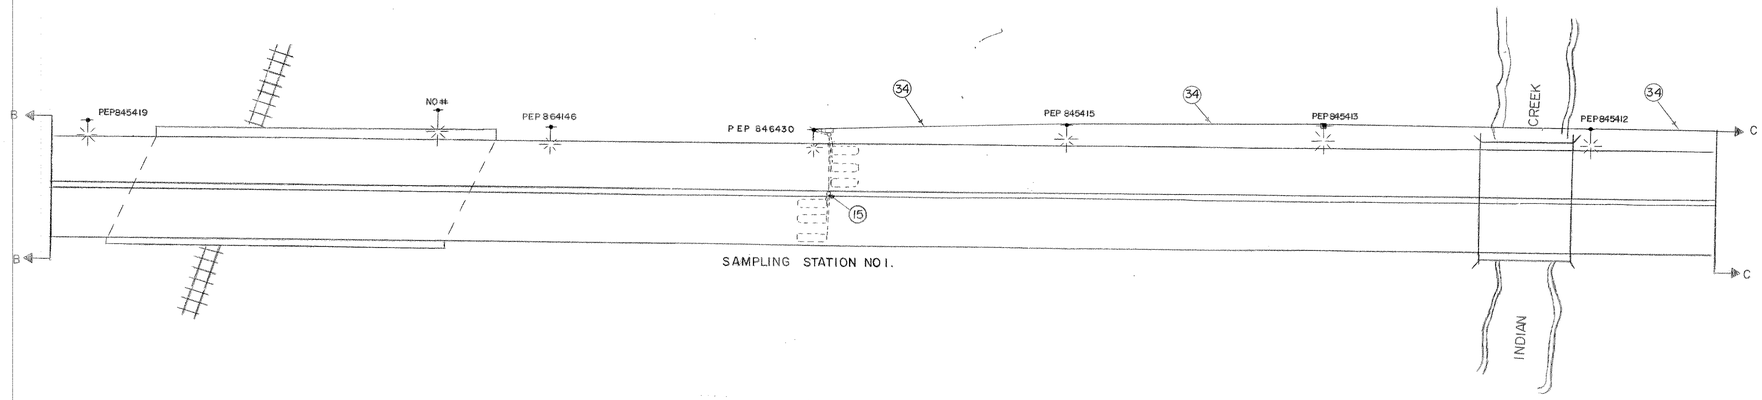

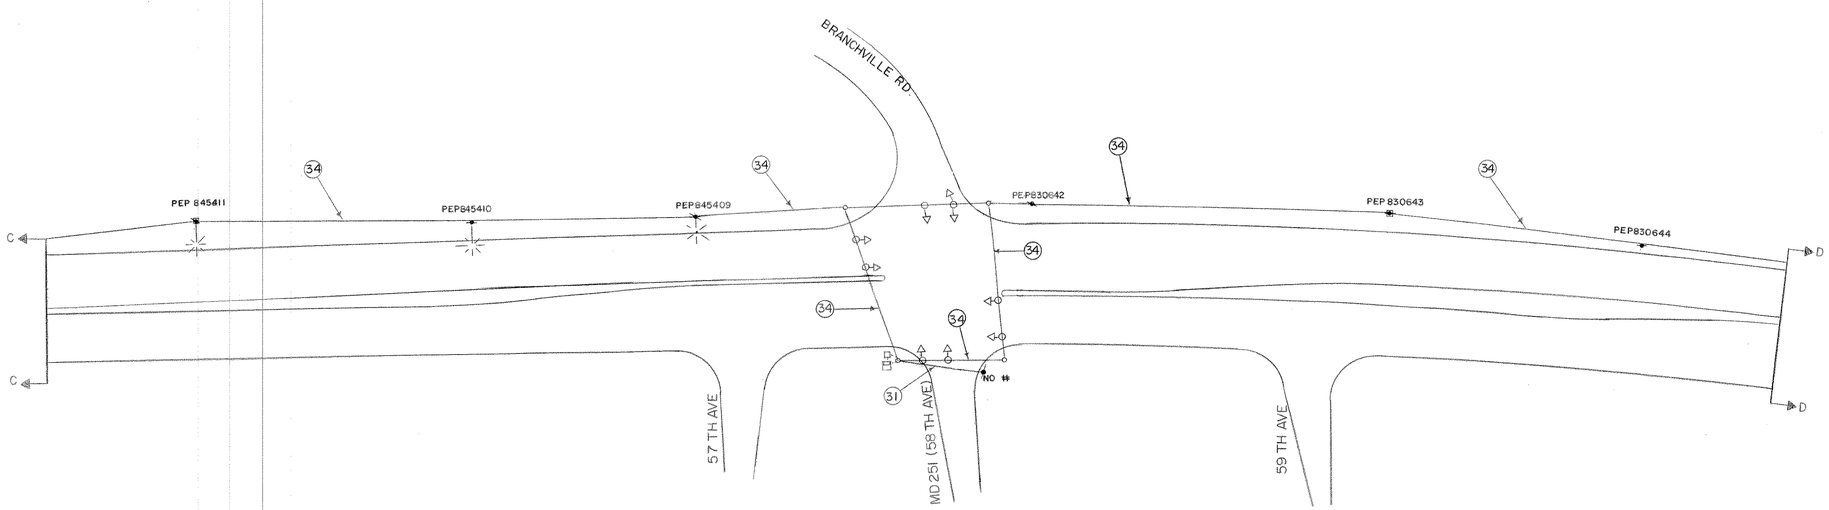

APPROVAL: REGIONAL TRAFFIC ENGINEER

APPROVAL: CHIEF-BUREAU OF TRAFFIC ENGINEERING

APPROVAL: ASS'T. CHIEF ENGINEER TRAFFIC

REVISIONS

STATE OF MARYLAND
DEPARTMENT OF TRANSPORTATION
STATE HIGHWAY ADMINISTRATION

TRAFFIC DIVISION – BUREAU OF TRAFFIC ENGINEERING

MD 193 FROM RHODE ISLAND AVE TO 63rd AVE

F.A.P. NO M-5018(3)

SCALE	DATE	CONTRACT NO.
1" = 50'	5-9-74	P-385-001-385

DRAWN BY: B TYSON COUNTY: PRINCE GEORGES

DESIGNED BY: STEVE RENZI SIGNAL NO.:

CHECKED BY:

DRAWING NO. TS-1160X1

BRUNING 44-511 19927