F.H.W.A. REGION NO.	STATE	FED. AID PROJ. NO.	SHEET NO.	TOTAL SHEETS
3	MD.	M 5018(6)		

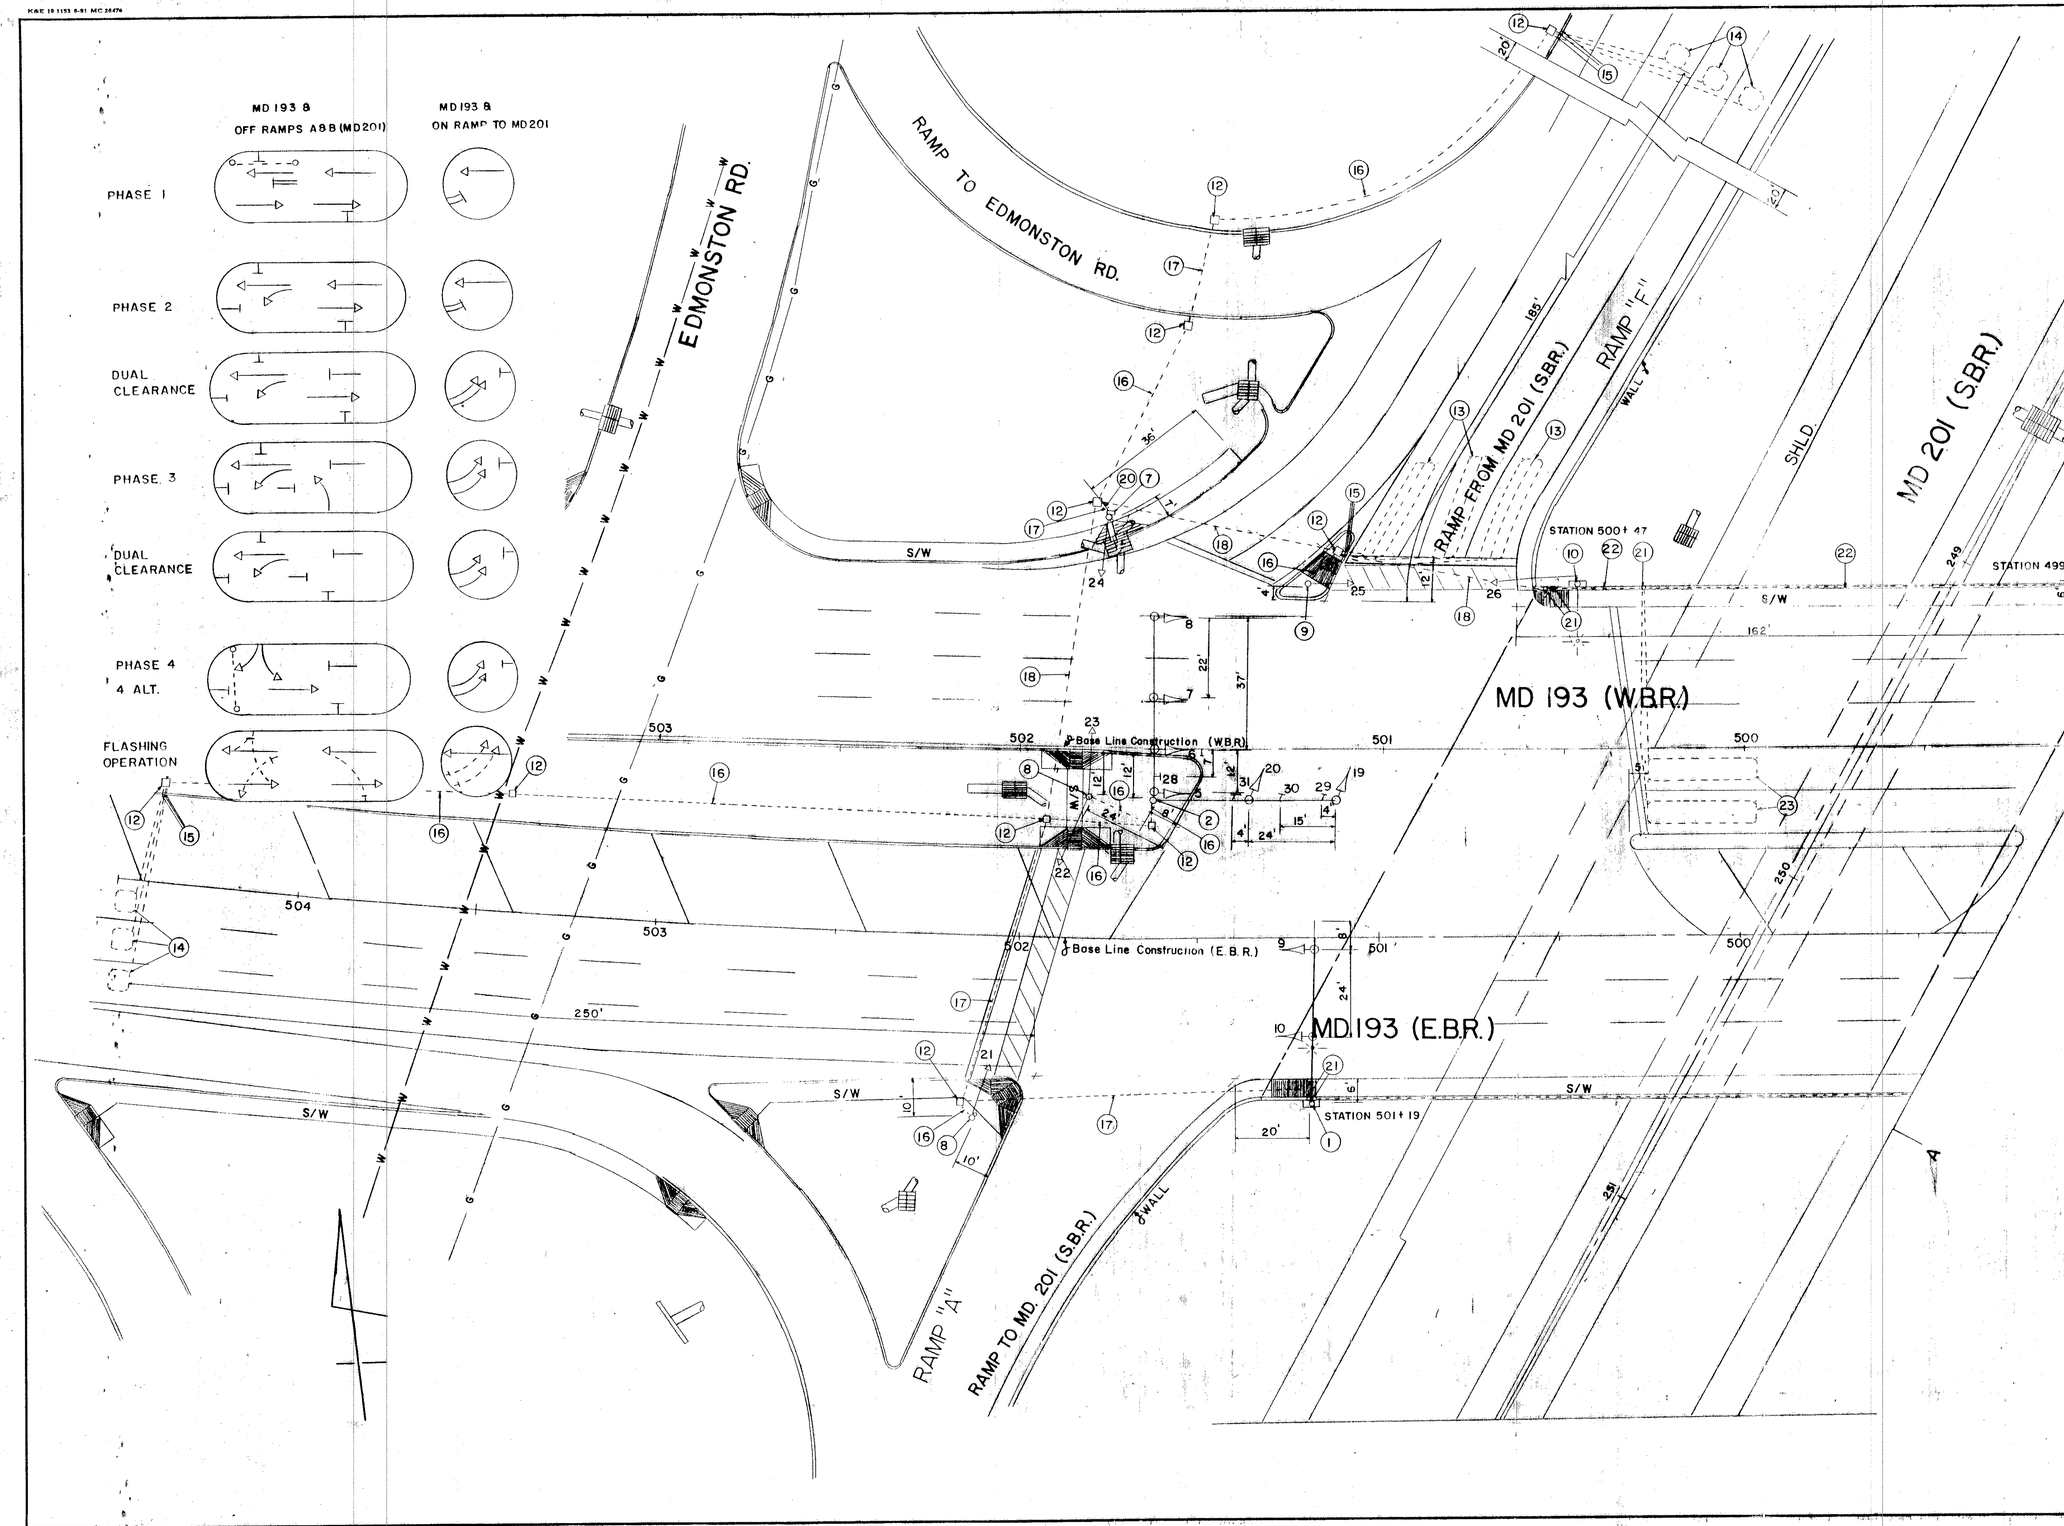

APPROVAL: CHIEF SIGNAL DESIGN SECTION 3/12/84

APPROVAL: DISTRICT TRAFFIC ENGINEER

APPROVAL: CHIEF BUREAU OF TRAFFIC ENGINEERING 3/5/84

APPROVAL: DEPUTY CHIEF ENGINEER TRAFFIC 3/14/84

REVISIONS

STATE OF MARYLAND
DEPARTMENT OF TRANSPORTATION
STATE HIGHWAY ADMINISTRATION

OFFICE OF TRAFFIC — BUREAU OF TRAFFIC ENGINEERING

MD. 193 and MD. 201 (Interchange)

SCALE 1" = 20' DATE 1/30/84 CONTRACT NO. P474-501-371

DRAWN BY: D.L.A. COUNTY: PRINCE GEORGE'S

DESIGNED BY: SIGNAL NO.:

CHECKED BY:

DRAWING NO. TS-1931

16019305.80