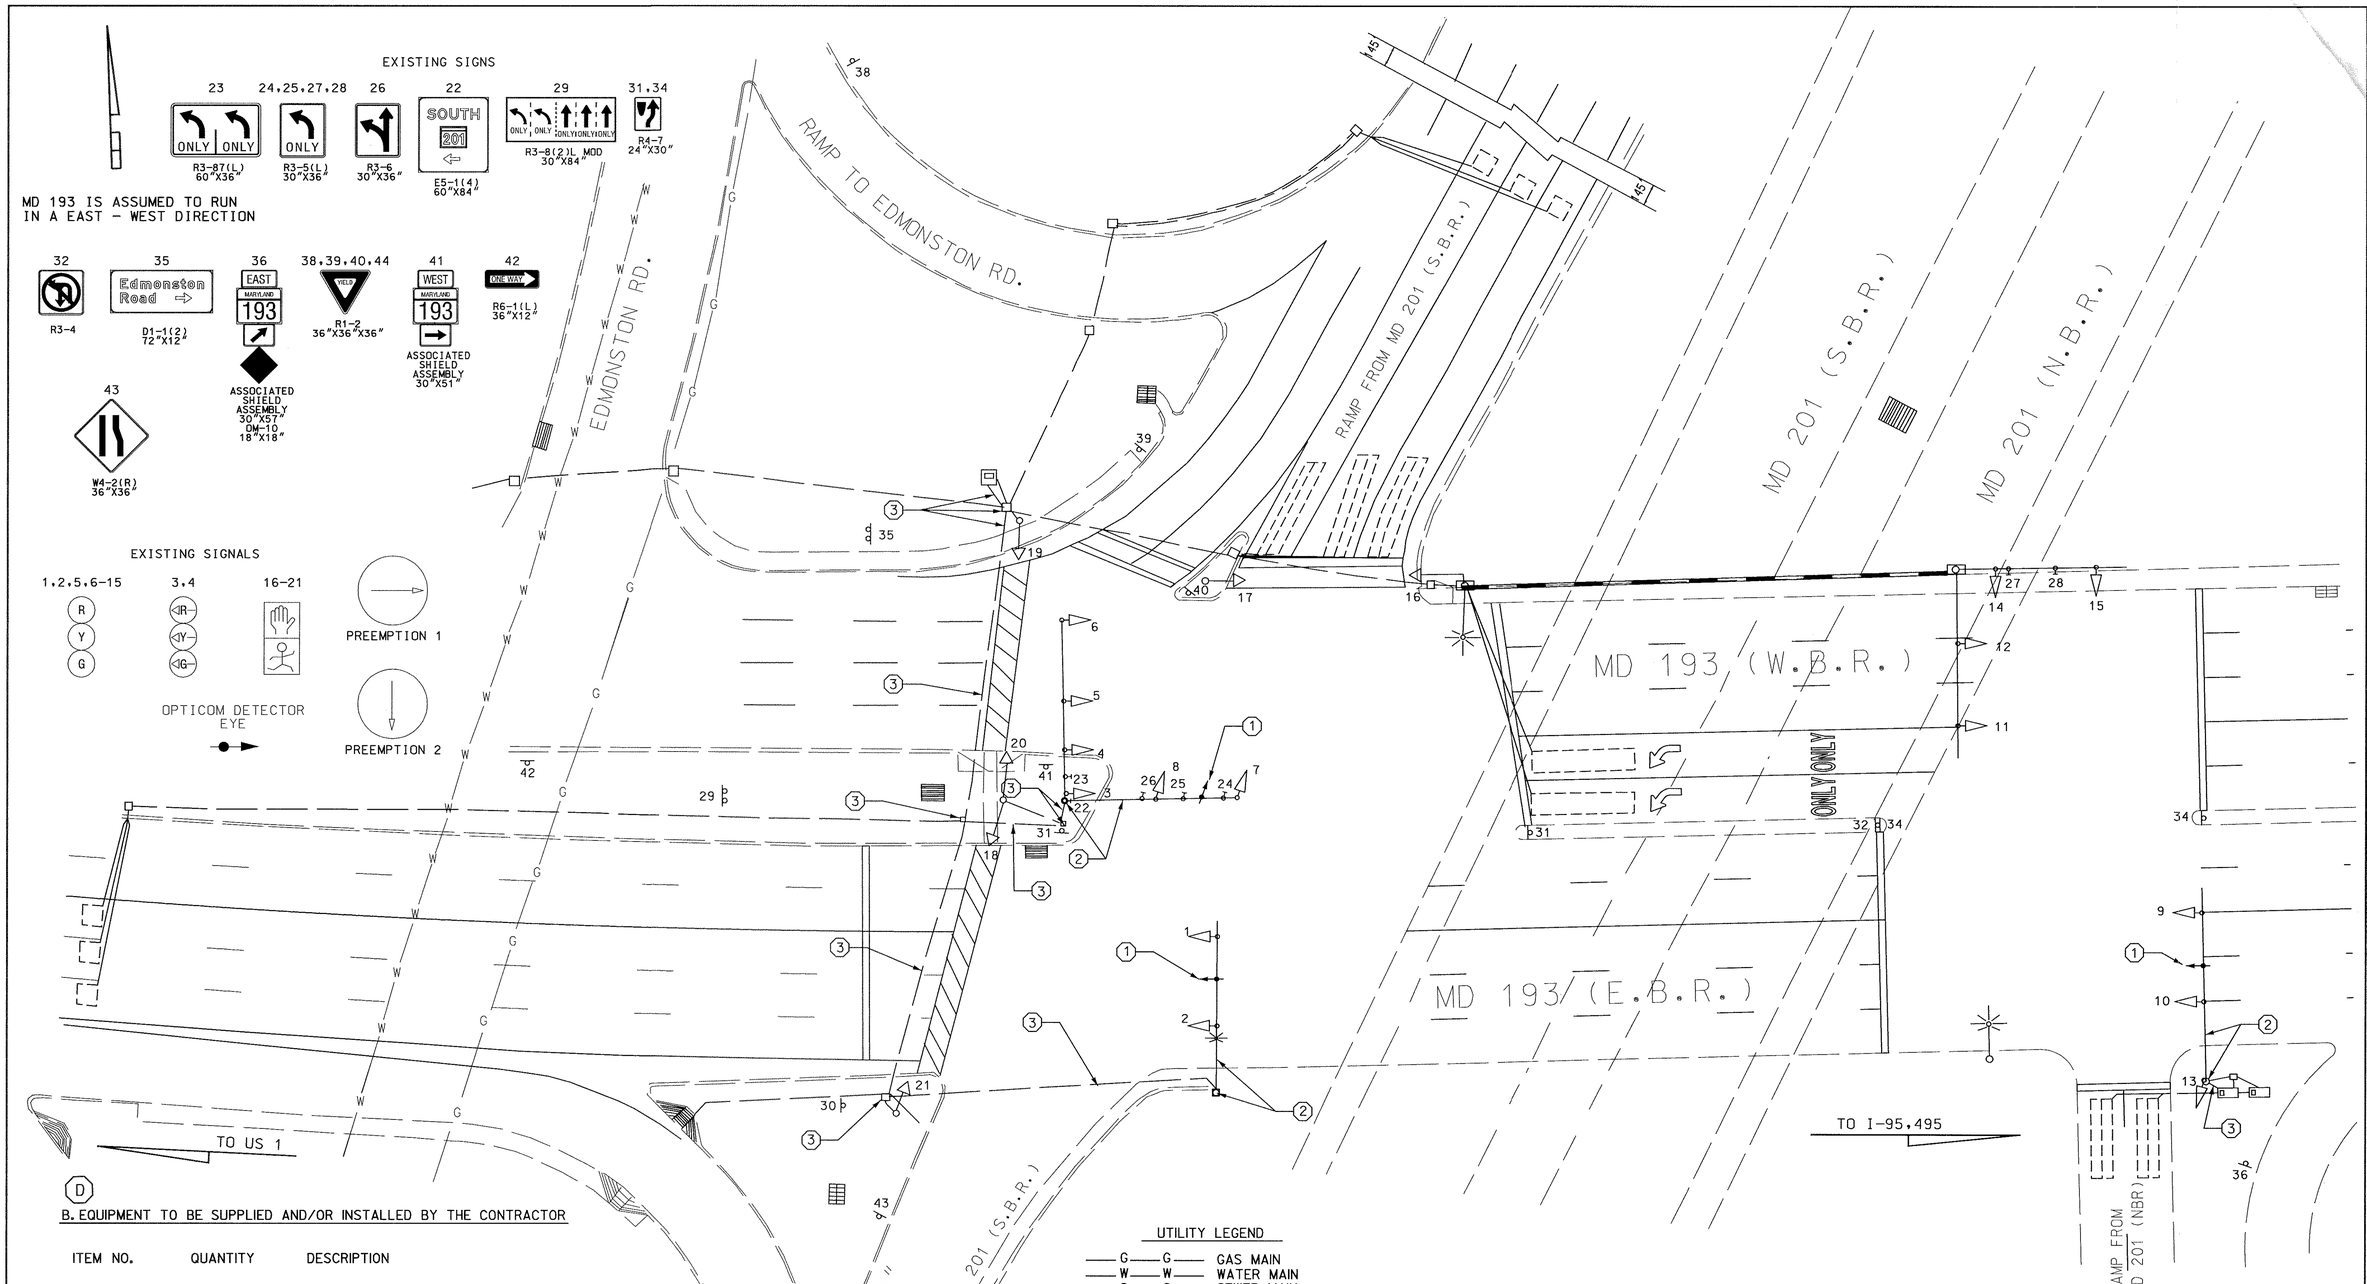


B. EQUIPMENT TO BE SUPPLIED AND/OR INSTALLED BY THE CONTRACTOR

| ITEM NO. | QUANTITY | DESCRIPTION |
|---|---|---|
| 8012 | 3 EACH | F&I3M OPTICOM #721 DETECTOR EYE |
| 8013 | 2 EACH | F&I3M OPTICOM #760 CARD RACK |
| 8014 | 2 EACH | F&I3M OPTICOM #762 DISCRIMINATOR MODULE |
| 8037 | 700 L.F. | F&I4 - CONDUCTOR OPTICOM DETECTOR CABLE |

CONSTRUCTION DETAILS

1. INSTALL OPTICOM DETECTOR EYE ON EXISTING MAST ARM.
2. USE EXISTING MAST ARM AND STEEL POLE
3. USE EXISTING HANDHOLE AND CONDUIT.

UTILITY LEGEND

| | |
|---|---|
| —G—G— | GAS MAIN |
| —W—W— | WATER MAIN |
| —S—S— | SEWER MAIN |
| —E—E— | ELECTRIC CABLES |
| —A—A— | AERIAL CABLES |
| —T—T— | TELEPHONE CABLES |

CENTURY ENGINEERING, INC.
CONSULTING ENGINEERS - PLANNERS
32 WEST ROAD
TOWSON, MARYLAND 21204

REVISIONS

| | | | |
|---|---|---|---|
| 1 | INSTALL OPTICOM DETECTOR EYE EB MD 193 AND SB RAMP FROM MD 201 | 2/00 | |

APPROVALS
ORIGINAL
ASST. TRAFFIC ENGINEERING DESIGN DIVISION
ON
ASST. DISTRICT ENGINEER, TRAFFIC
FILE
CHIEF, TRAFFIC ENGINEERING DESIGN DIVISION
DIRECTOR, TRAFFIC & SAFETY

MARYLAND DOT - STATE HIGHWAY ADMINISTRATION
*Office of Traffic & Safety*
TRAFFIC ENGINEERING DESIGN DIVISION

MD 193 AND MD 201
PG308A57/B57

| | | | | | |
|---|---|---|---|---|---|
| RE-DRAWN BY: | SPP | F.A.P. NO. | AC-STPG-000S(683)E | TS NO. 515 1 | SHEET NO. |
| CHECKED BY: | TMH/CS | S.H.A. NO. | XX1005185 | | |
| SCALE: | 1"= 20' | COUNTY: | PRINCE GEORGE'S | T.I.M.S. NO. D565 | 19 OF 24 |
| DATE: | 2/21/00 | LOG MILE: | 16019305.83 | | |

21:\Projects\dgn\97006e31\md193md201.dgn
21 MAR 2000