F.H.WA REGION NO	STATE	FED. AID PROJ. NO	SHEET NO.	TOTAL SHEETS
3	MD.		1	2

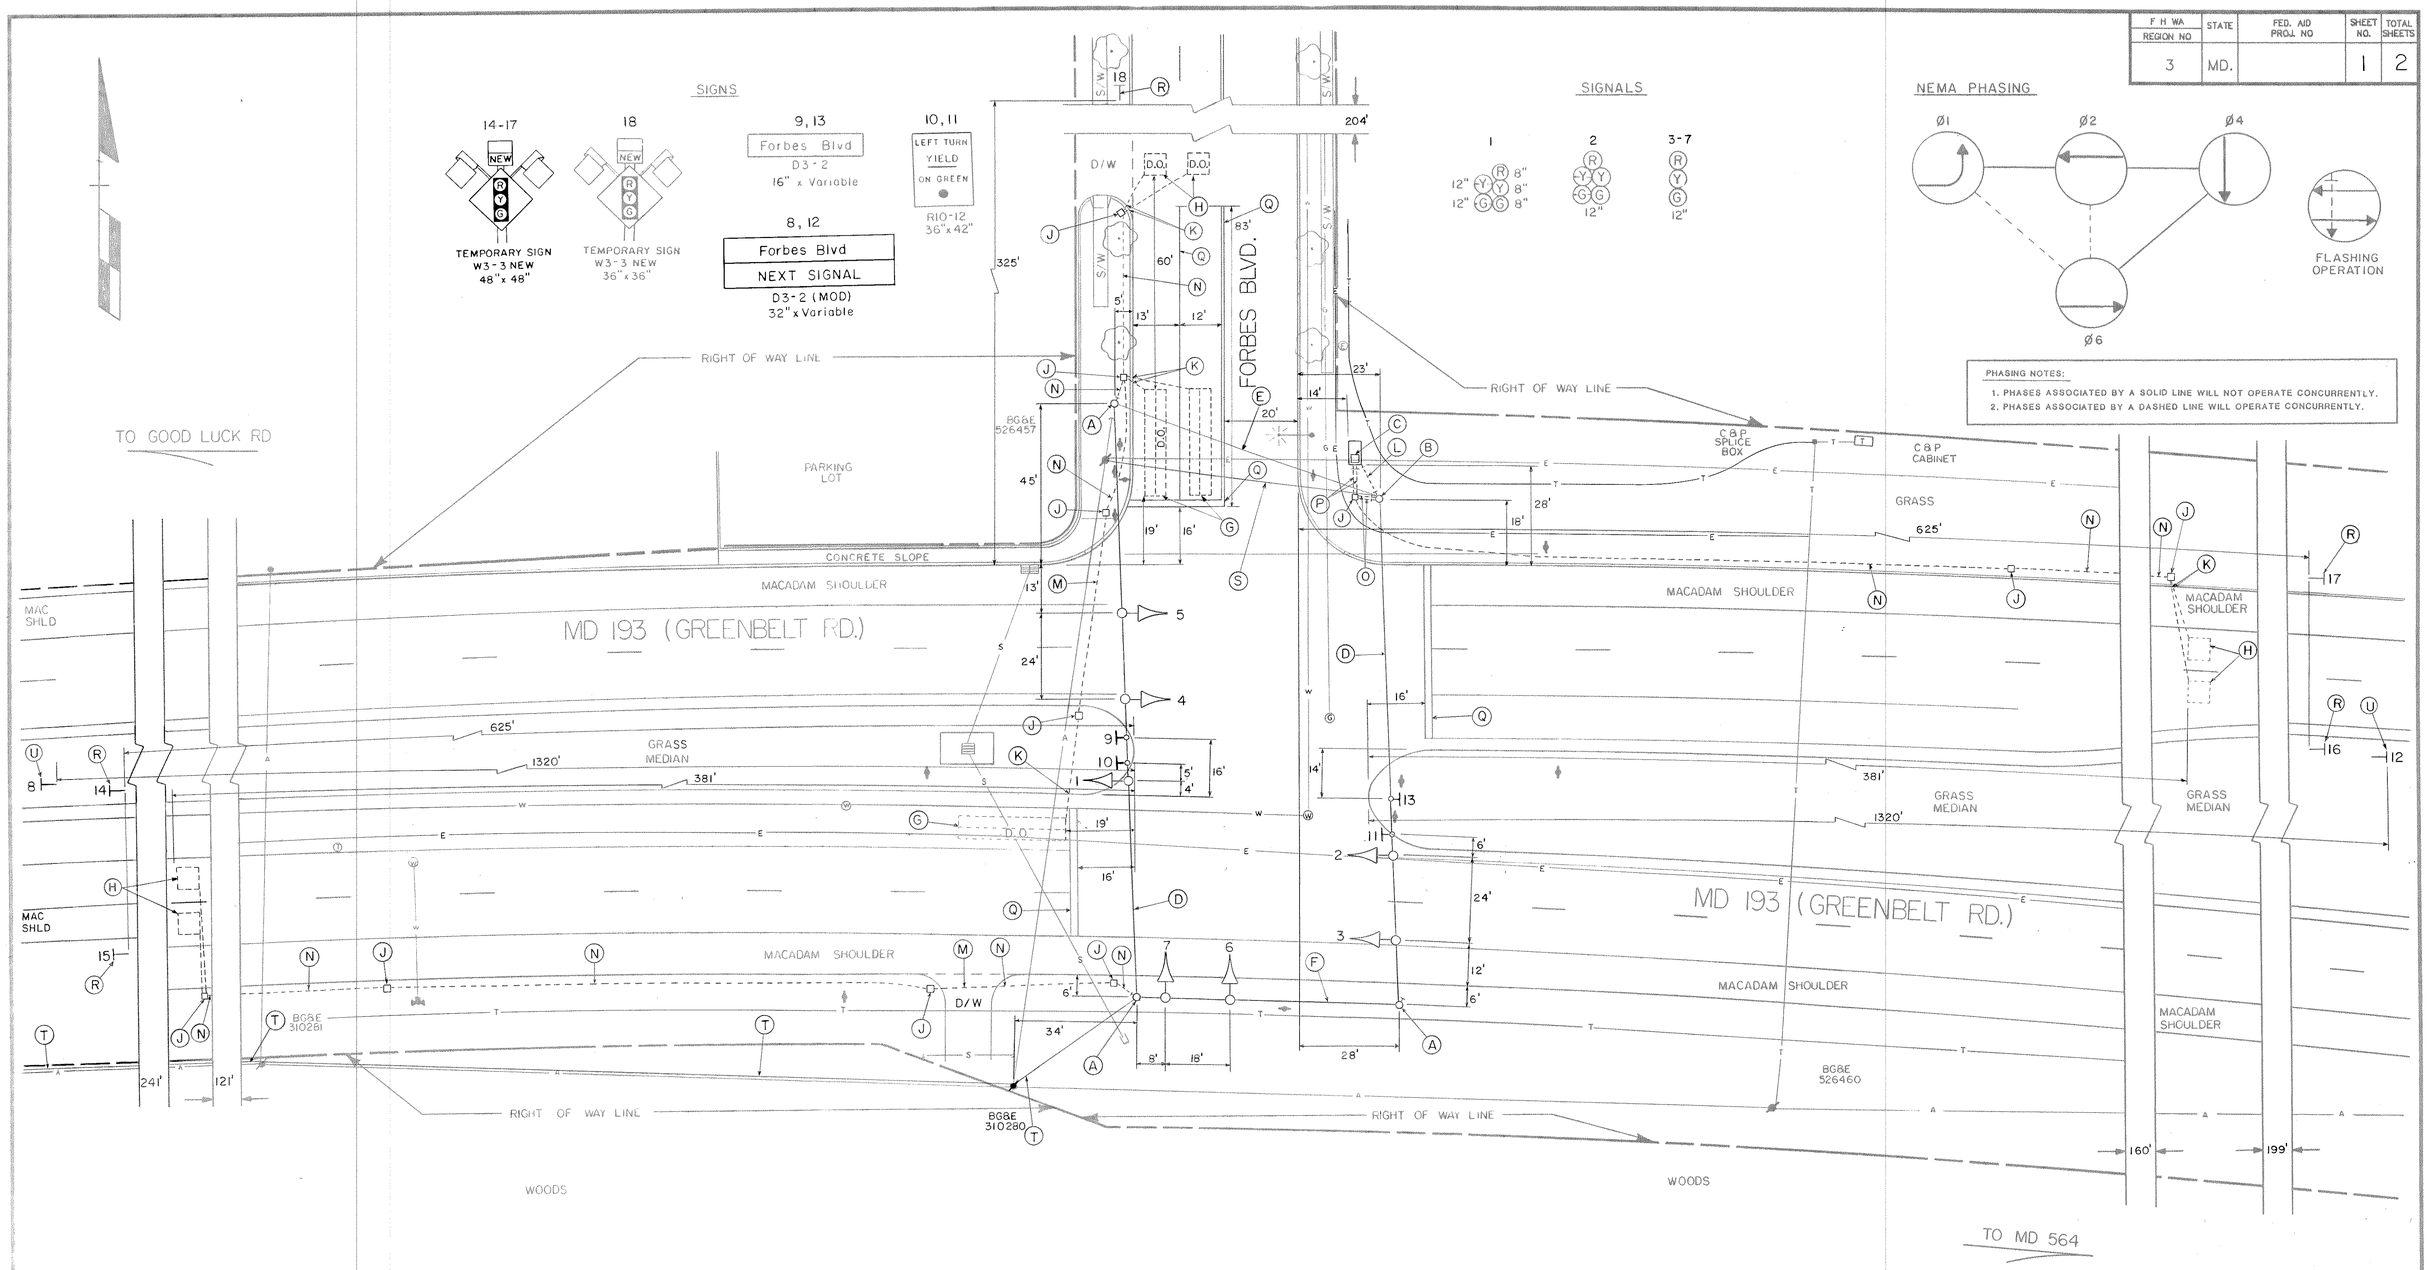

LEGEND OF UNDERGROUND AND OVERHEAD UTILITIES

AERIAL CABLE	— A — A — A — A
ELECTRIC	— E — E — E — E
TELEPHONE	— T — T — T — T
GAS	— G — G — G — G
SEWER	— S — S — S — S
WATER	— W — W — W — W
CABLE TV	— TV — TV — TV — TV

GENERAL NOTES:

1. Pavement markings detailed are proposed and are to be installed by the Contractor in accordance with S.H.A. standards.
2. "D.O." indicates a delay-output loop detector.
3. The loop detectors and conduit are to be installed prior to the installation of pavement markings.

STREET TRAFFIC STUDIES, LTD.®
Gateway International
1302 Concourse Drive, Suite 104
Linthicum, Maryland 21090
(301) 859-3553

REVISIONS

APPROVALS

CHIEF, SIGNAL DESIGN SECTION — 3/7/90

ASST. DISTRICT ENGINEER, TRAFFIC — 3/28/90

CHIEF, TRAFFIC ENGINEERING DIVISION — 3/29/90

DEPUTY CHIEF ENGINEER, TRAFFIC — 3/14/90

MDOT – STATE HIGHWAY ADMINISTRATION

Office of Traffic

TRAFFIC ENGINEERING DIVISION

DRAWN BY: S. R. BARANOWSKI (FOR STS)
DES. BY: R. R. ZACHERL (FOR STS)
CHK. BY:

MD 193 AND FORBES BLVD.

COUNTY: PRINCE GEORGES

DATE: 1-4-90
SCALE: 1" = 20'
F.A.P. NO.
S.H.A. NO.
TS/STD. NO. TS-2624
SHEET NO. 1 OF 2

160A309.87