F H W A REGION NO.		FED. AID PROJ. NO.	SHEET NO.	TOTAL SHEETS
3	MD.	STPG-1179(1)E	2	5

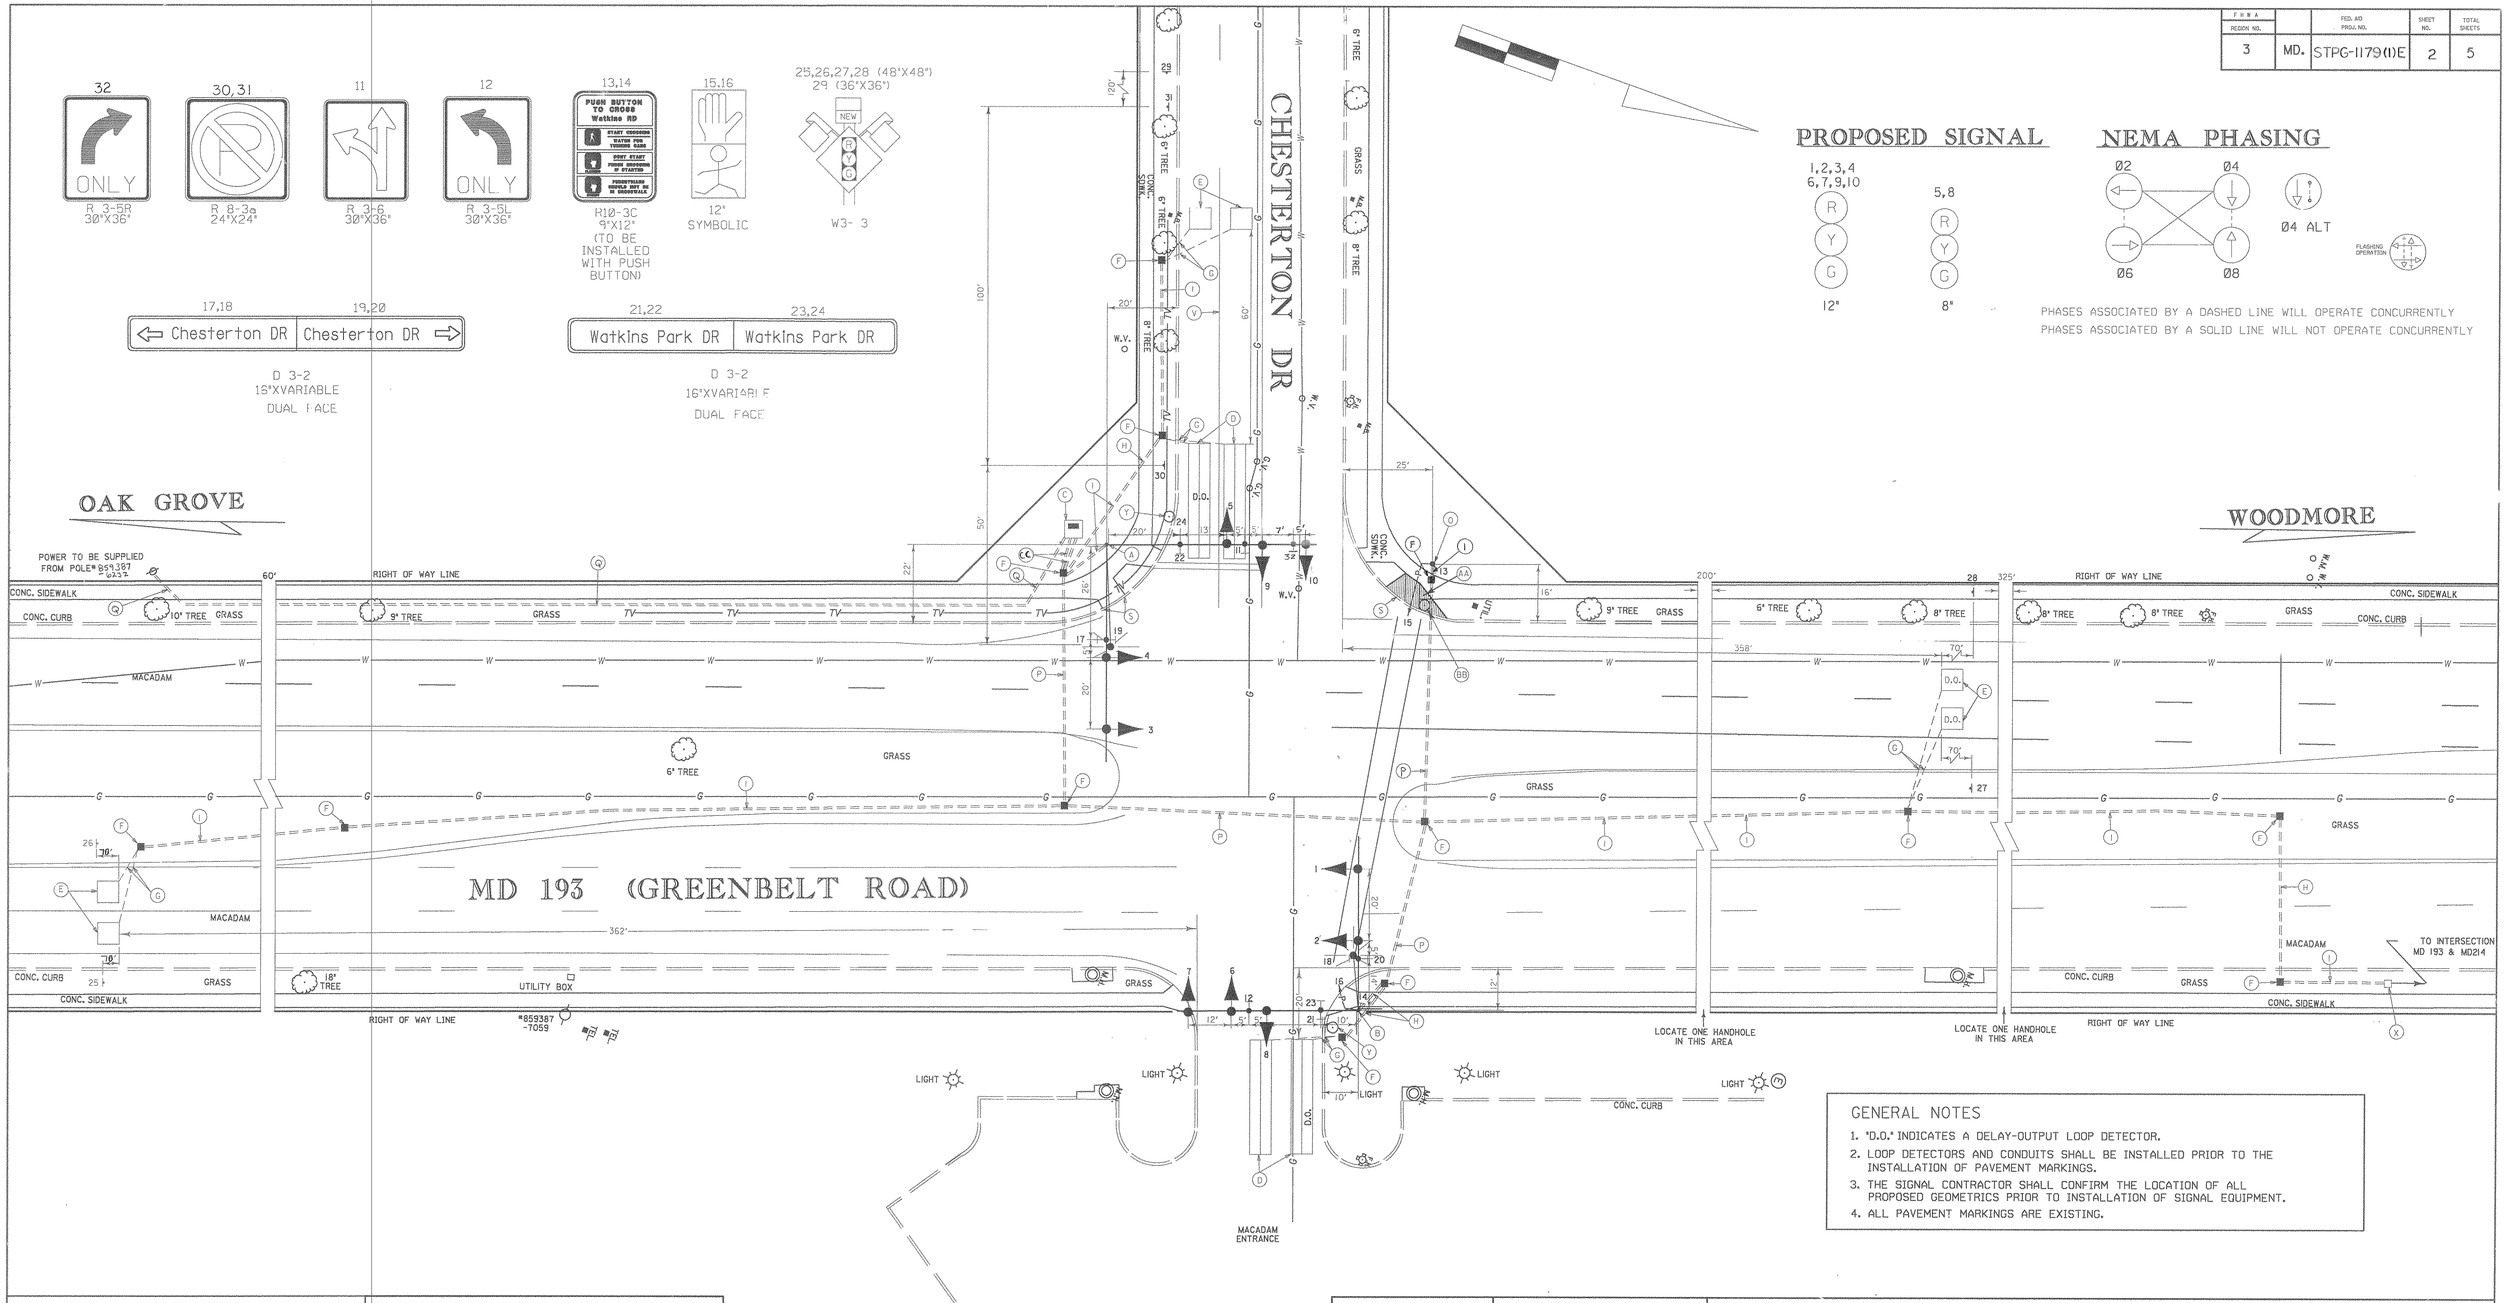

GENERAL NOTES

1. "D.O." INDICATES A DELAY-OUTPUT LOOP DETECTOR.
2. LOOP DETECTORS AND CONDUITS SHALL BE INSTALLED PRIOR TO THE INSTALLATION OF PAVEMENT MARKINGS.
3. THE SIGNAL CONTRACTOR SHALL CONFIRM THE LOCATION OF ALL PROPOSED GEOMETRICS PRIOR TO INSTALLATION OF SIGNAL EQUIPMENT.
4. ALL PAVEMENT MARKINGS ARE EXISTING.

LEGEND OF UNDERGROUND AND OVERHEAD UTILITIES

AERIAL CABLE	A	A
ELECTRIC	E	E
TELEPHONE	T	T
GAS	G	G
SEWER	S	S
WATER	W	W
CABLE TV	TV	TV

Sverdrup
CORPORATION
CONSULTING ENGINEERS
7799 Leesburg Pike
Suite 700, South Tower
Falls Church, Virginia 22043
Tel. (703) 790-0040

REVISIONS	APPROVALS
	CHIEF, SIGNAL DESIGN SECTION
	ASST. DISTRICT ENGINEER, TRAFFIC
	CHIEF, TRAFFIC ENGINEERING DIVISION
	DIRECTOR, OFFICE OF TRAFFIC AND SAFETY

MDOT - STATE HIGHWAY ADMINISTRATION
Office of Traffic and Safety
TRAFFIC ENGINEERING DESIGN DIVISION

1601931756

DRAWN BY: R.D.
DES. BY: R.D.
CHK. BY: M.J.S.

MD 193 AND CHESTERTON DRIVE
COUNTY : PRINCE GEORGES

DATE : JUNE 6, 1994
SCALE : 1" = 20'
F.A.P. NO. STPG-1179(1)E
S.H.A. NO. P-157-509-385
TS/STD. NO. TS 3445
SHEET NO. 2 OF 5

06/07/94