F.H.W.A. REGION NO.		FED. AID PROJ. NO.	SHEET NO.	TOTAL SHEETS
3	MD.	STPG-1179(1)E	3	5

PAVEMENT MARKING INSTALLATION DETAILS

(J.) INSTALL 24" WHITE STOPLINE PAVEMENT MARKING AS SHOWN.
(K.) INSTALL RIGHT "ARROW" PREFORMED PAVEMENT MARKING AS SHOWN.
(L.) INSTALL LEFT "ARROW" PREFORMED PAVEMENT MARKING AS SHOWN.
(M.) INSTALL THRU/RIGHT "ARROW" PREFORMED PAVEMENT MARKING AS SHOWN.
(N.) INSTALL THRU/LEFT "ARROW" PREFORMED PAVEMENT MARKING AS SHOWN.
(R.) REMOVE AND GRIND EXISTING PAVEMENT MARKING.
(T.) INSTALL 12" WHITE CROSSWALK AND HATCHING PAVEMENT MARKINGS.
(U.) INSTALL 4" DOUBLE YELLOW CENTERLINE PAVEMENT MARKING AS SHOWN.
(V.) INSTALL 4" WHITE LANELINE PAVEMENT MARKING AS SHOWN.
(W.) REMOVE EXISTING YELLOW AND WHITE LINES UP TO STOP BAR/CROSSWALK LINES.
(Z.) INSTALL "ONLY" PREFORMED PAVEMENT MARKING AS SHOWN.

NOTE:
ALL PAVEMENT MARKINGS NOT DETAILED ARE EXISTING AND SHALL REMAIN.

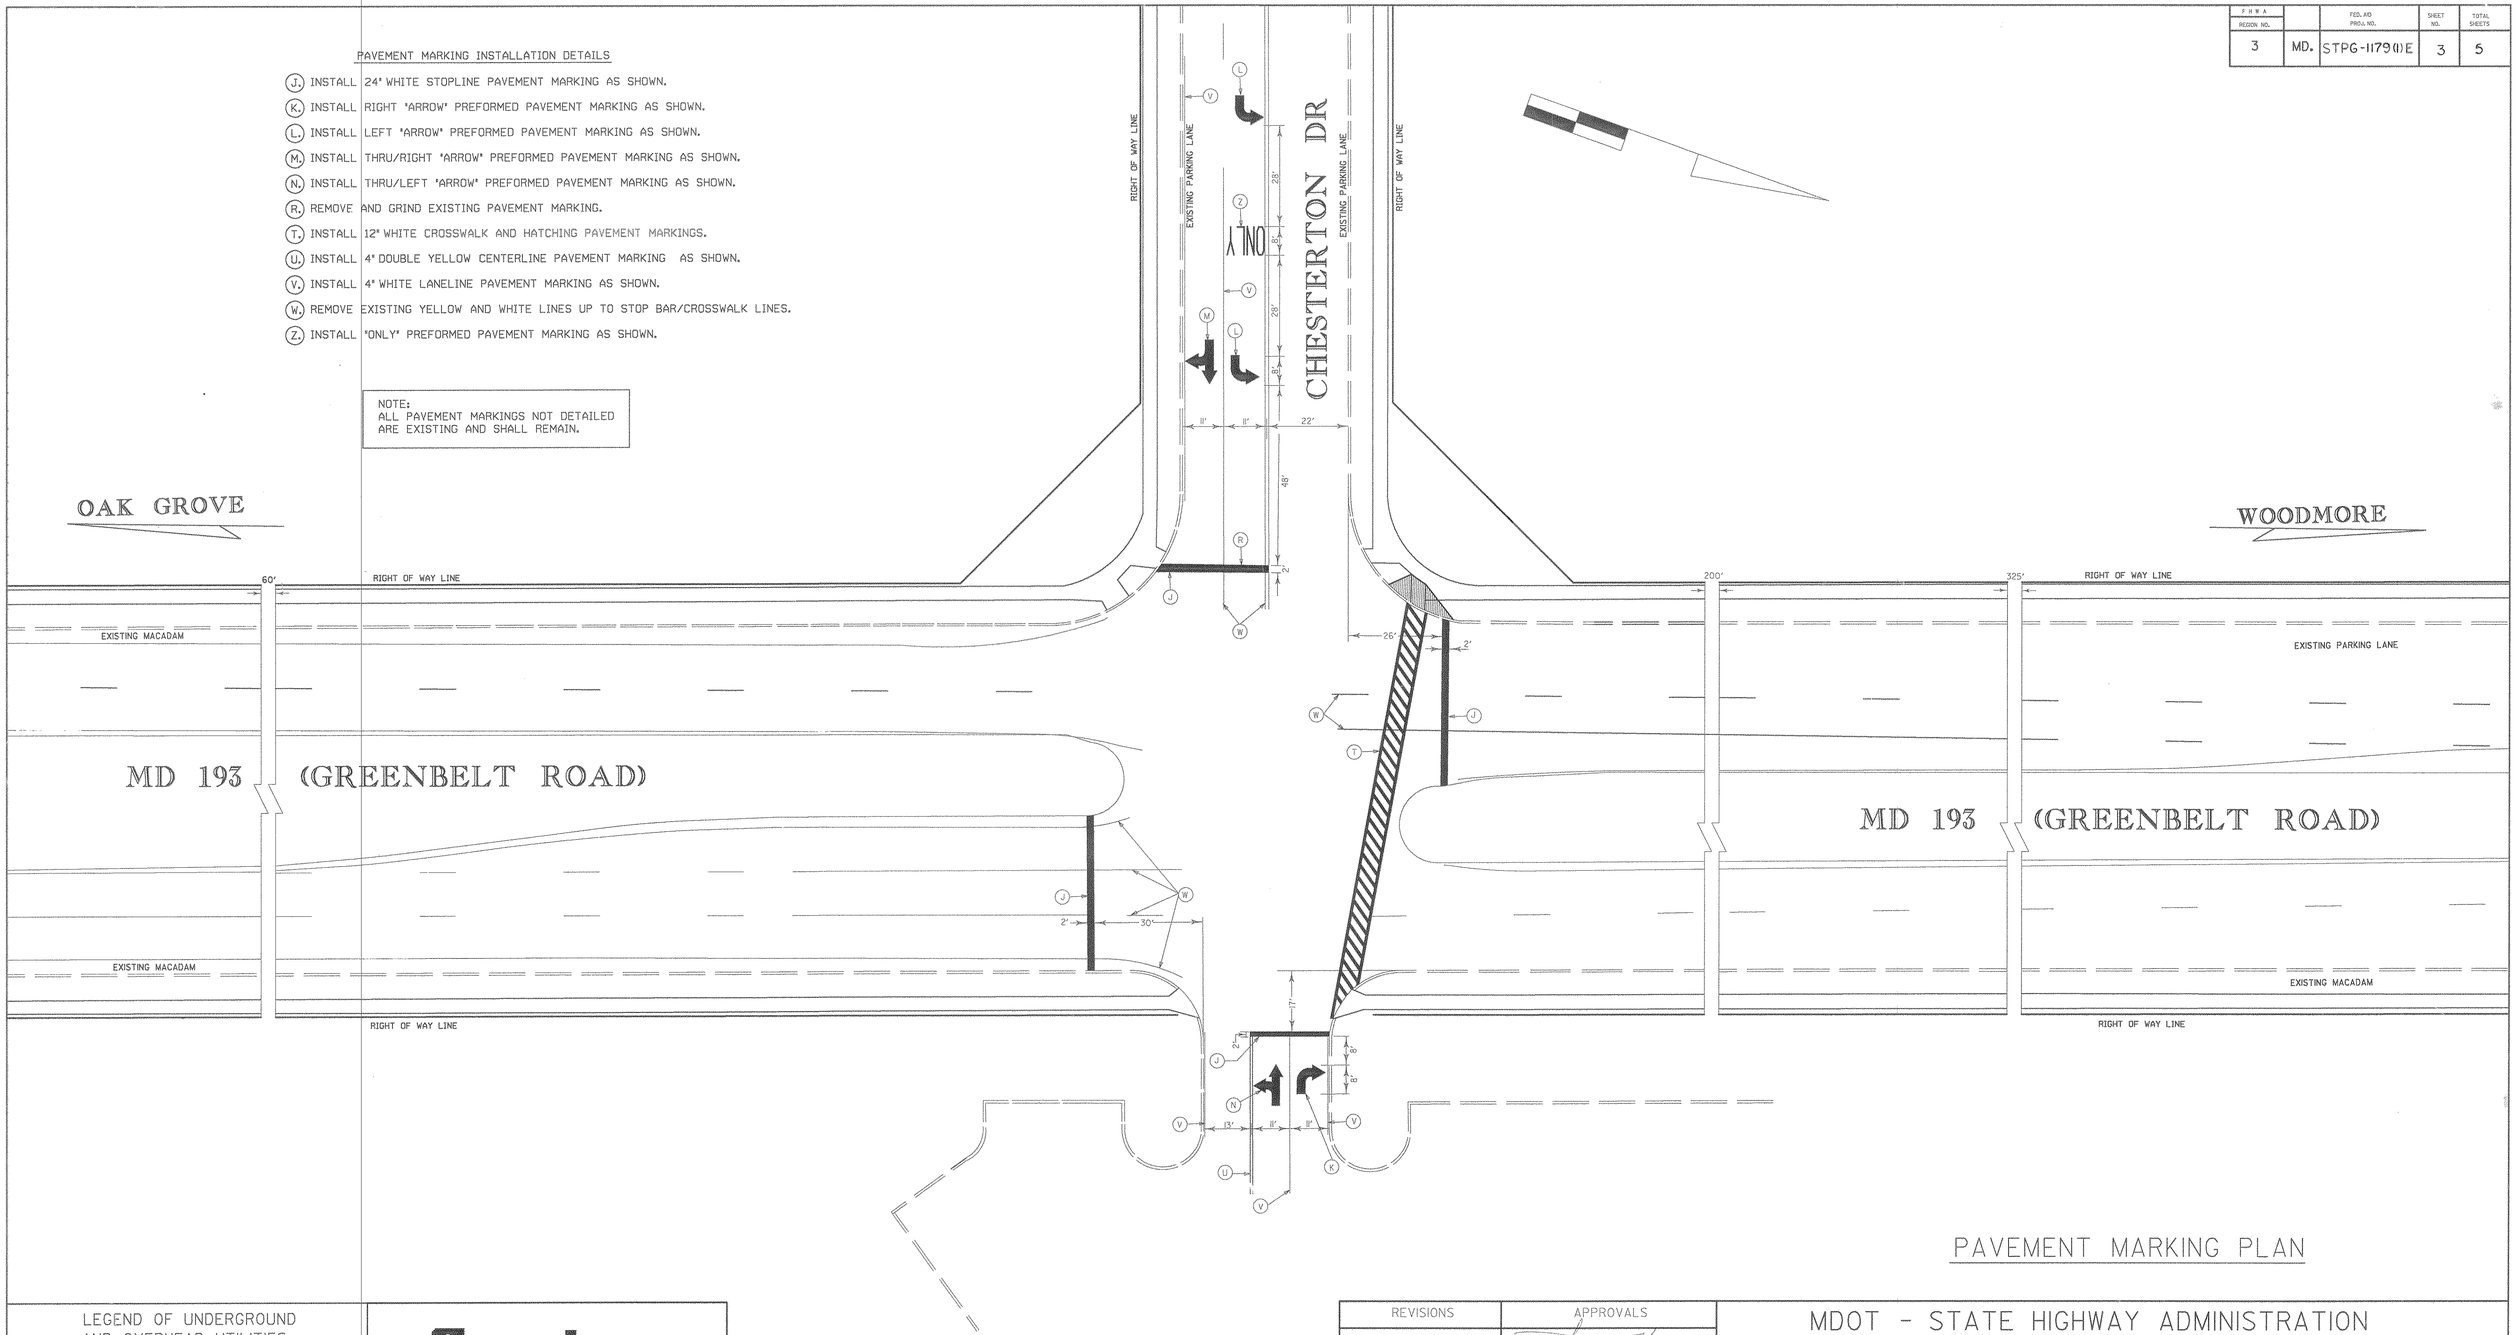

PAVEMENT MARKING PLAN

LEGEND OF UNDERGROUND AND OVERHEAD UTILITIES

AERIAL CABLE	A	A
ELECTRIC	E	E
TELEPHONE	T	T
GAS	G	G
SEWER	S	S
WATER	W	W
CABLE TV	TV	TV

Sverdrup
CORPORATION
CONSULTING ENGINEERS
7799 Leesburg Pike
Suite 700, South Tower
Falls Church, Virginia 22043
Tel. (703) 790-0040

REVISIONS

APPROVALS
CHIEF, SIGNAL DESIGN SECTION
ASST. DISTRICT ENGINEER, TRAFFIC
CHIEF, TRAFFIC ENGINEERING DIVISION
DIRECTOR, OFFICE OF TRAFFIC AND SAFETY

MDOT - STATE HIGHWAY ADMINISTRATION
Office of Traffic and Safety
TRAFFIC ENGINEERING DESIGN DIVISION

DRAWN BY: R.F.
DES. BY: R.D.
CHK. BY: M.J.S.

MD 193 AND CHESTERTON DRIVE
COUNTY : PRINCE GEORGES

DATE : JUNE 6, 1994
SCALE : 1" = 20'
F.A.P. NO. STPG-1179(1)E
S.H.A. NO. P-157-509-385
TS/STD. NO. TS 3445XI
SHEET NO. 3 OF 5

$$$$DATE$$$$
19919prf