CONSTRUCTION DETAILS

A. USE PROPOSED CONDUIT. INSTALL 12-PAIR COMMUNICATION CABLE. (SEE SIGNAL PLANS)
B. USE PROPOSED HANDHOLE. INSTALL 12-PAIR COMMUNICATION CABLE. (SEE SIGNAL PLANS)
C. USE PROPOSED BASE MOUNTED CABINET AND CONTROLLER. INSTALL 12 PAIR COMMUNICATION CABLE. (SEE SIGNAL PLANS)
D. USE EXISTING CONDUIT. INSTALL 12-PAIR COMMUNICATION CABLE.
E. USE EXISTING HANDHOLE. INSTALL 12-PAIR COMMUNICATION CABLE.
F. USE EXISTING HANDHOLE. RESET EXISTING COLLAR ON HANDHOLE. INSTALL 12-PAIR COMMUNICATION CABLE.
G. USE EXISTING STEEL POLE AND POLE MOUNTED CABINET AND CONTROLLER. INSTALL 12-PAIR COMMUNICATION CABLE.

N

MD 193 IS ASSUMED TO RUN IN AN EAST-WEST DIRECTION

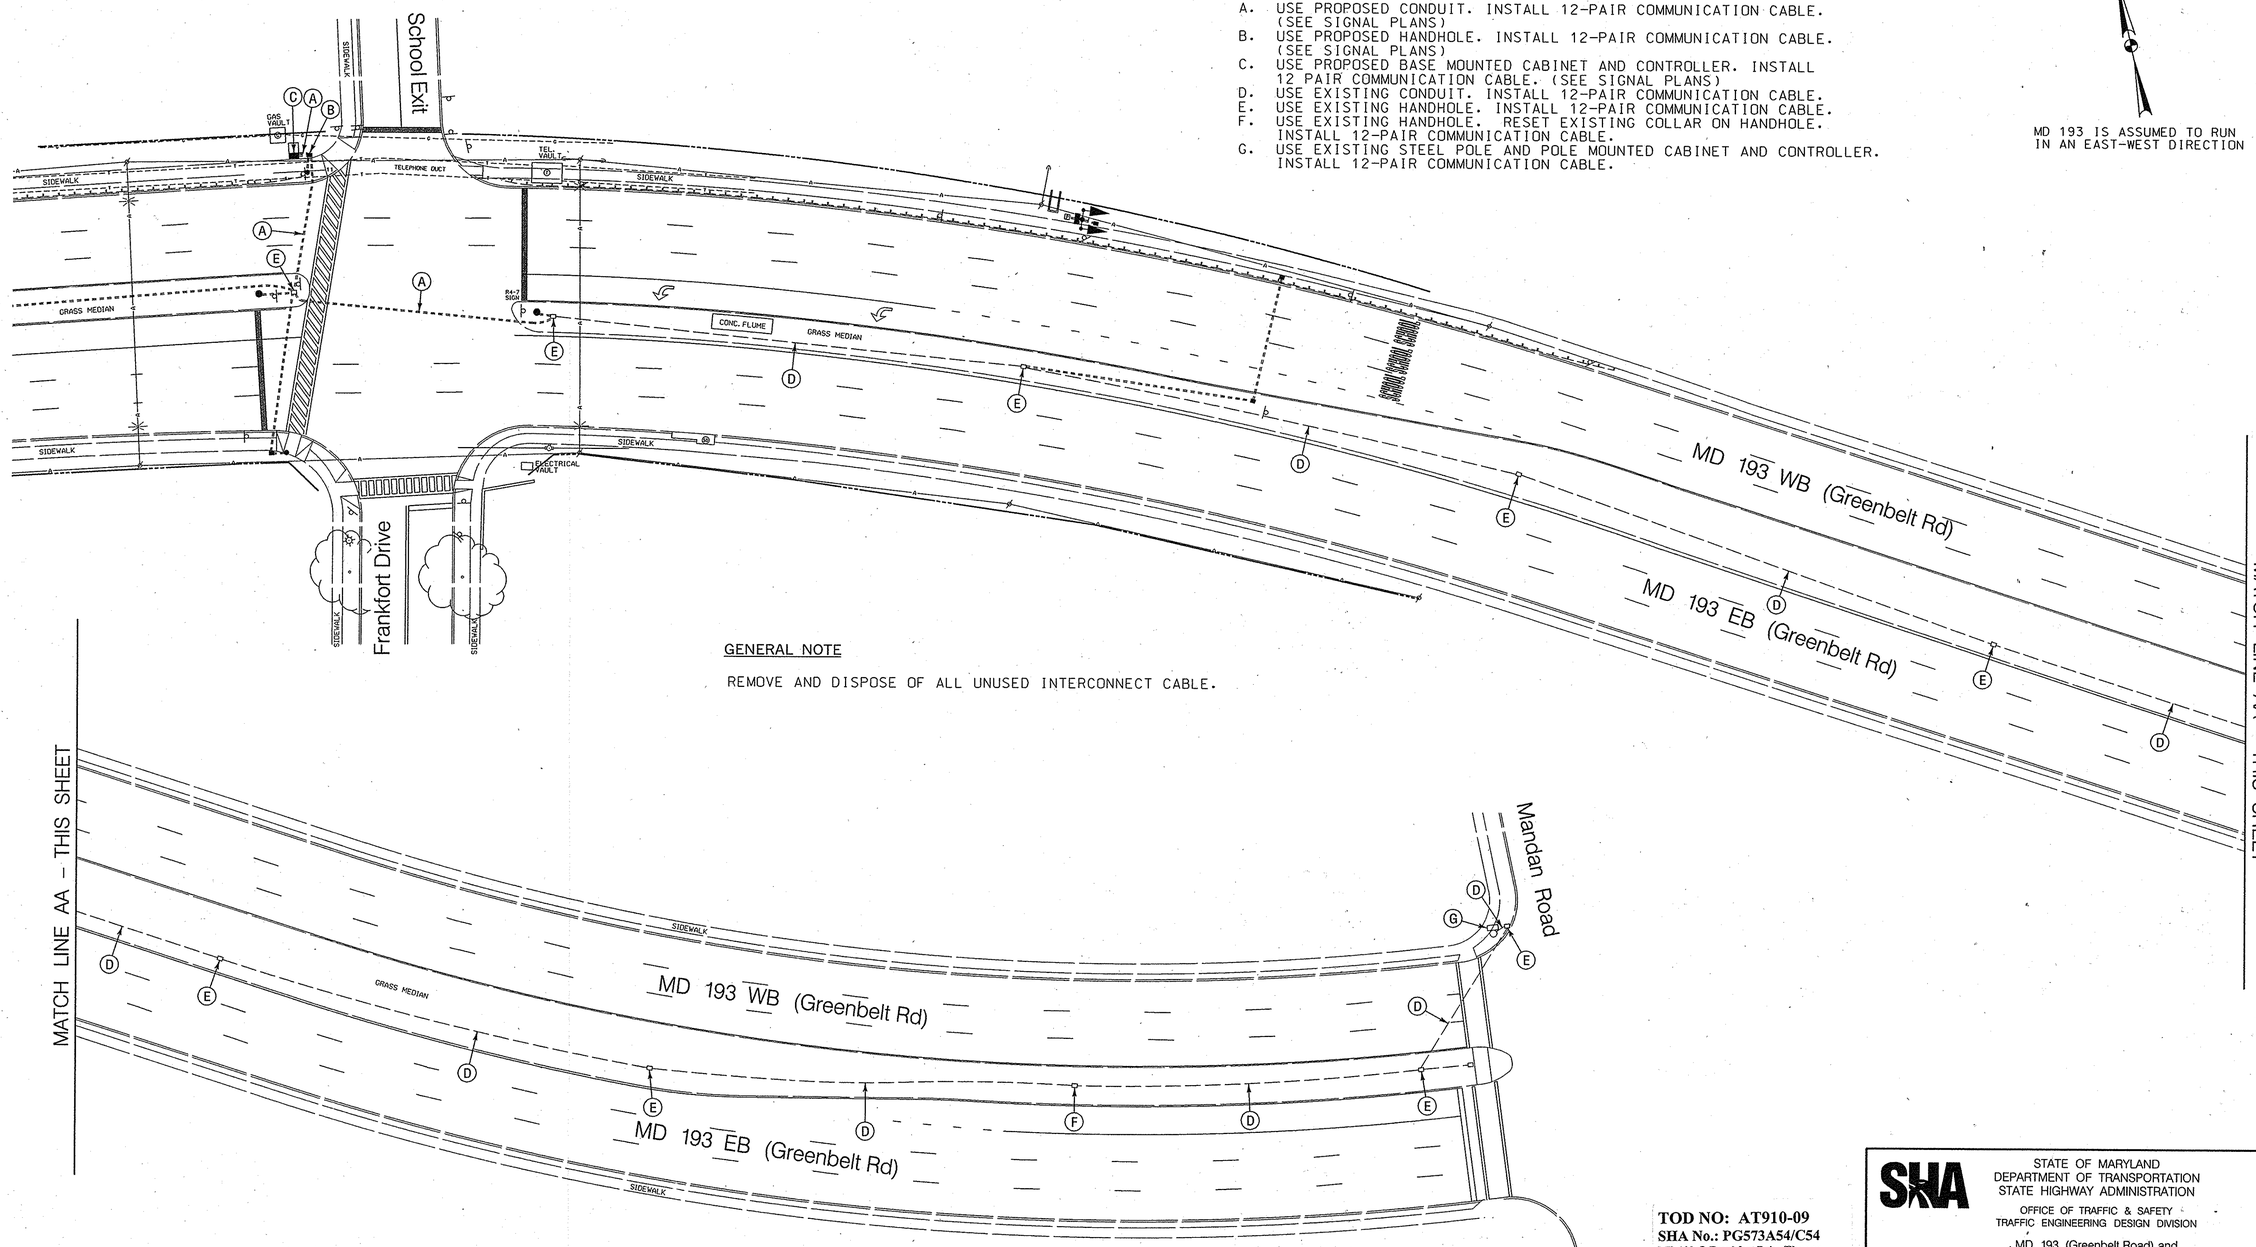

GENERAL NOTE

REMOVE AND DISPOSE OF ALL UNUSED INTERCONNECT CABLE.

TOD NO: AT910-09
SHA No.: PG573A54/C54
MD 193 @ Frankfort Drive/Eleanor Roosevelt H.S.

STATE OF MARYLAND
DEPARTMENT OF TRANSPORTATION
STATE HIGHWAY ADMINISTRATION
OFFICE OF TRAFFIC & SAFETY
TRAFFIC ENGINEERING DESIGN DIVISION
MD 193 (Greenbelt Road) and
Frankfort Drive/School Exit

WR&A
Whitman, Requardt and Associates, LLP
Engineers, Architects and Planners
801 South Caroline Street
Baltimore, Maryland 21231
(410) 235-3450

BY: sbloss

LEGEND OF UNDERGROUND AND OVERHEAD UTILITIES

AERIAL CABLE	A
ELECTRICAL	E
TELEPHONE	T
GAS	G
SEWER	SS
STORM DRAIN	SD
WATER	W
CABLE TV	TV

APPROVALS
TEAM LEADER
ASST. DIV. CHIEF
DIVISION CHIEF
OFFICE DIRECTOR

REVISIONS

INTERCONNECT PLAN

SCALE 1" = 30' DATE 12/7/2006 CONTRACT NO. AT9105185

DESIGNED BY S. Bloss
DRAWN BY S. Bloss
CHECKED BY N. Leary
FAP NO.
COUNTY Prince George's
LOGMILE 16019301.56
TIMS NO. H887
TOD NO.

TS NO. 4537 DRAWING TS-3 - 3 OF 4 SHEET NO. 3 OF 4

PLOTTED: Monday, December 11, 2006 AT 10:49 AM
FILE: n:\31558-07A\CADD\pSG-C003_h887.dgn