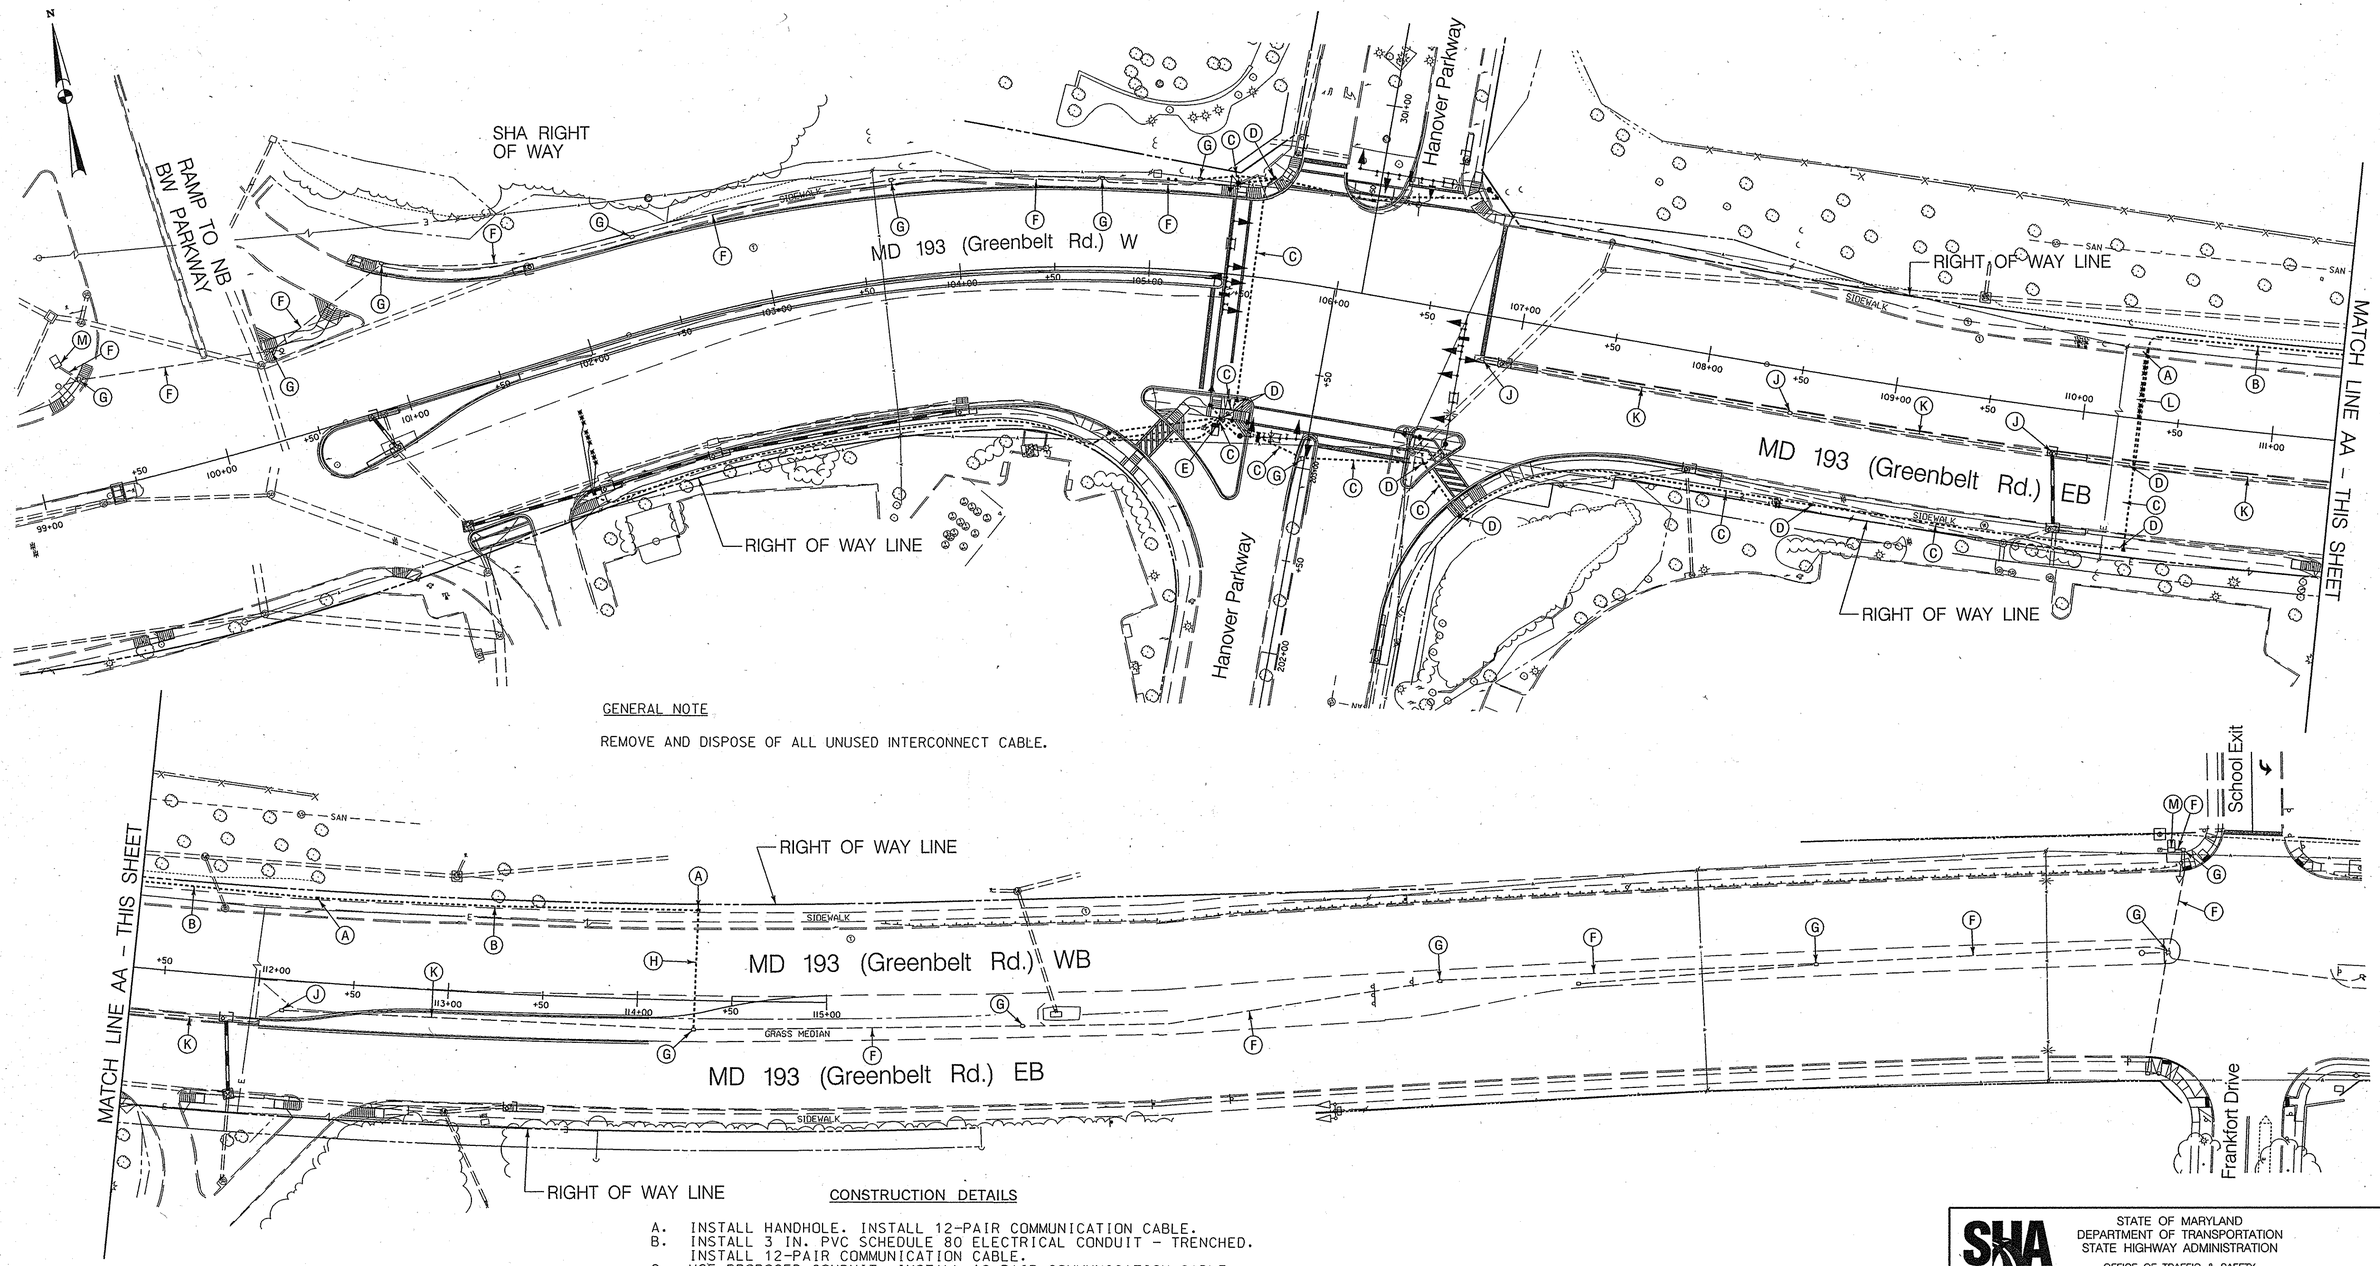

GENERAL NOTE

REMOVE AND DISPOSE OF ALL UNUSED INTERCONNECT CABLE.

CONSTRUCTION DETAILS

A. INSTALL HANDHOLE. INSTALL 12-PAIR COMMUNICATION CABLE.
B. INSTALL 3 IN. PVC SCHEDULE 80 ELECTRICAL CONDUIT - TRENCHED. INSTALL 12-PAIR COMMUNICATION CABLE.
C. USE PROPOSED CONDUIT. INSTALL 12-PAIR COMMUNICATION CABLE. (SEE SIGNAL PLANS)
D. USE PROPOSED HANDHOLE. INSTALL 12-PAIR COMMUNICATION CABLE. (SEE SIGNAL PLANS)
E. USE PROPOSED BASE MOUNTED CABINET AND CONTROLLER. INSTALL 12-PAIR COMMUNICATION CABLE. (SEE SIGNAL PLANS)
F. USE EXISTING CONDUIT. INSTALL 12-PAIR COMMUNICATION CABLE.
G. USE EXISTING HANDHOLE. INSTALL 12-PAIR COMMUNICATION CABLE.
H. INSTALL 3 IN. PVC SCHEDULE 80 ELECTRICAL CONDUIT - BORED. INSTALL 12-PAIR COMMUNICATION CABLE.
J. REMOVE EXISTING HANDHOLE.
K. CAP AND ABANDON EXISTING CONDUIT.
L. INSTALL 3 IN. PVC SCHEDULE 80 ELECTRICAL CONDUIT - SLOTTED.
M. USE EXISTING BASE MOUNTED CABINET AND CONTROLLER. INSTALL 12-PAIR COMMUNICATION CABLE. (SEE SIGNAL PLANS)

WR&A
Whitman, Requardt and Associates, LLP
Engineers, Architects and Planners
801 South Caroline Street
Baltimore, Maryland 21231
410-235-3450

BY: sbloss

GEOMETRIC LEGEND
EXISTING
PROPOSED

UTILITY LEGEND
SD — STORM DRAIN
G — GAS MAIN
W — WATER MAIN
S — SEWER MAIN
E — ELECTRIC CABLES
A — AERIAL CABLES
T — TELEPHONE CABLES
F — FIBER-OPTIC

APPROVALS	REVISIONS
PROJ. LEADER 5/18/2007	
ASST. DIV. CHIEF 5/14/07	
DIVISION CHIEF 5/16	
OFFICE DIRECTOR	

PLOTTED: 05-11-2007
FILE: n:\31556-092\cadd\pSG-C004_M193.dgn

STATE OF MARYLAND
DEPARTMENT OF TRANSPORTATION
STATE HIGHWAY ADMINISTRATION
OFFICE OF TRAFFIC & SAFETY
TRAFFIC ENGINEERING DESIGN DIVISION

MD 193 (Greenbelt Road) and Hanover Parkway

INTERCONNECT PLAN

SCALE 1" = 40' DATE 5/02/2007 CONTRACT NO. PG679821

DESIGNED BY S. Bloss
DRAWN BY S. Bloss
CHECKED BY N. Leary
FAP NO. SEE TITLE SHEET
COUNTY Prince Georges
LOGMILE 16019307.04 - 16019307.56
TIMS NO. I-284
TOD NO.

TS NO. 2486 C | DRAWING TSP-4 - 4 OF 6 | SHEET NO. | OF