ALL 12" SIGNALS

39	37,38,40-44	65-66
R	R	DW
Y	Y	WK
G	G	
G-		

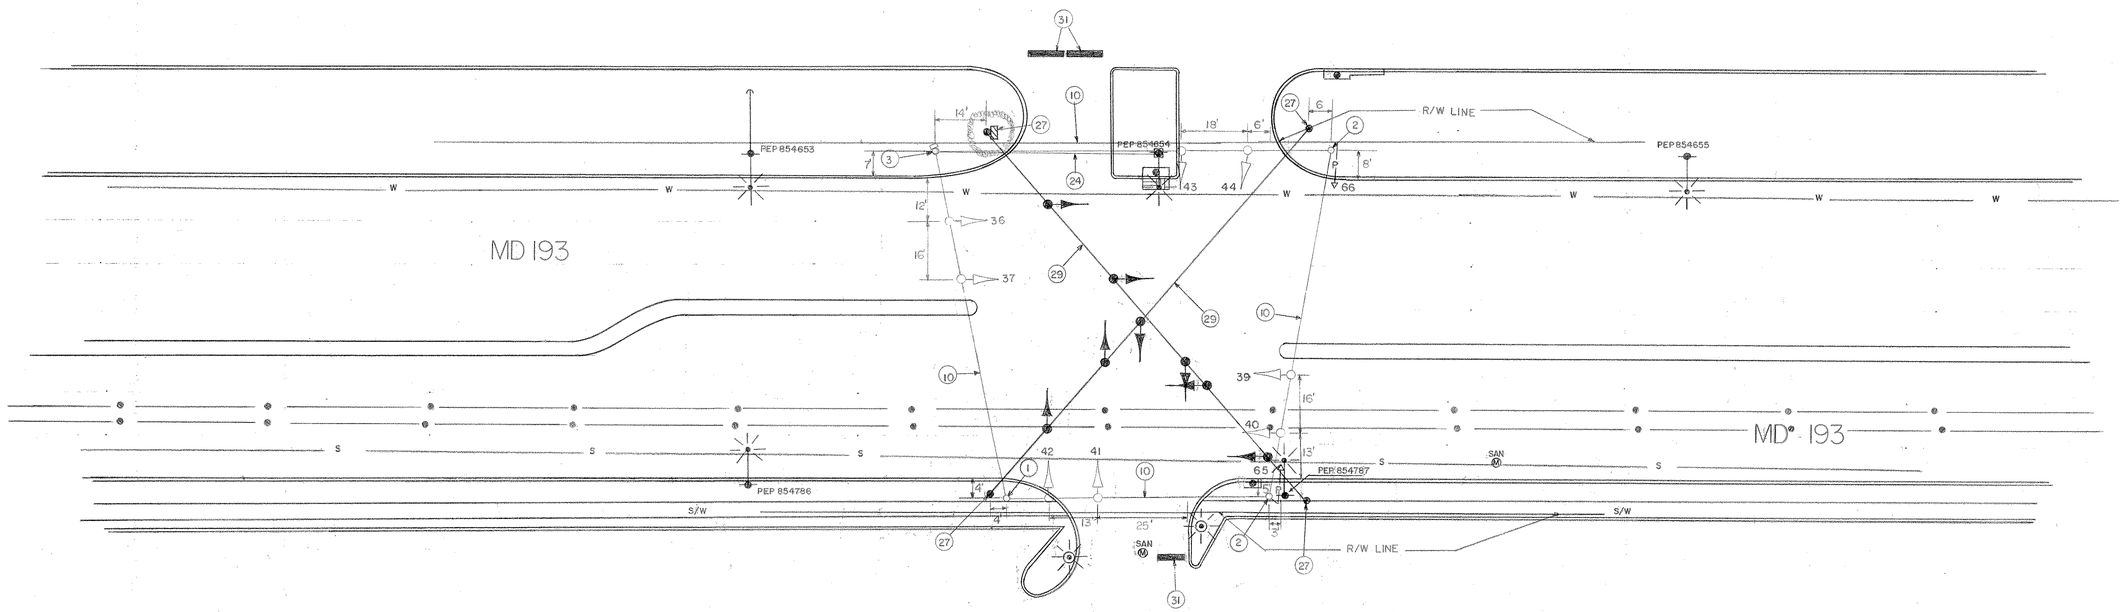

NOTE: FOR PHASING SEE TS-728

LEGEND
OF UNDERGROUND UTILITIES

- STEEL GAS MAIN HIGH PRESSURE
- WATER MAIN
- SEWER MAIN
- ELECTRIC CABLES IN DUCT

REVISIONS

APPROVAL: CHIEF - BUREAU OF TRAFFIC ENGINEERING 4/21/82

APPROVAL: ASS'T CHIEF ENGINEER TRAFFIC SAFETY 4/30/82

MARYLAND STATE ROADS COMMISSION
DIVISION OF TRAFFIC SAFETY
BUREAU OF TRAFFIC ENGINEERING

MD 193 & ENTRANCE TO SHOPPING CENTER (W OF MD 650)

DATE
SCALE 1"=20'
DRAWN BY: J GORDON
CONTRACT NO P-731-501-376/HES-5018(7)
COUNTY PRINCE GEORGE
CHECKED BY:

DRAWING NO. TS-615