F.H.W.A. REGION NO.	STATE	FED. AID PROJ. NO.	SHEET NO.	TOTAL SHEETS
3	MD.	M-5018(2)	7	17

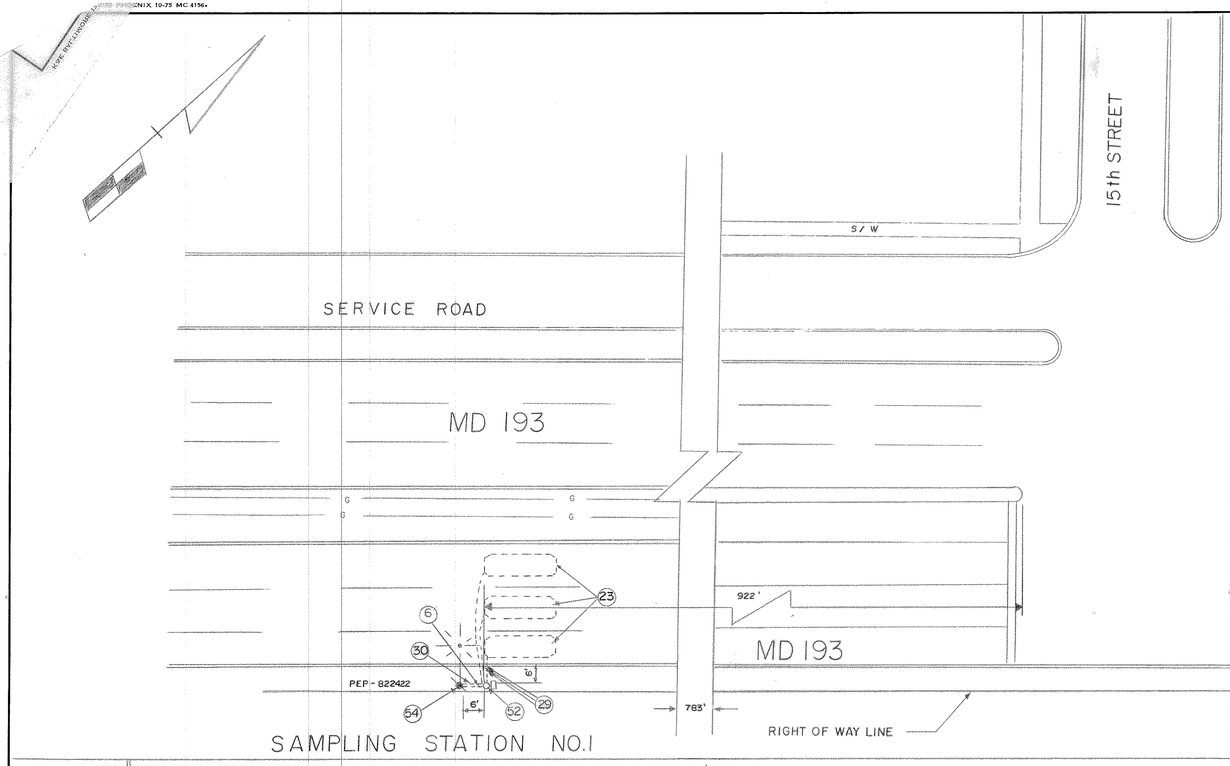

SAMPLING STATION NO.1

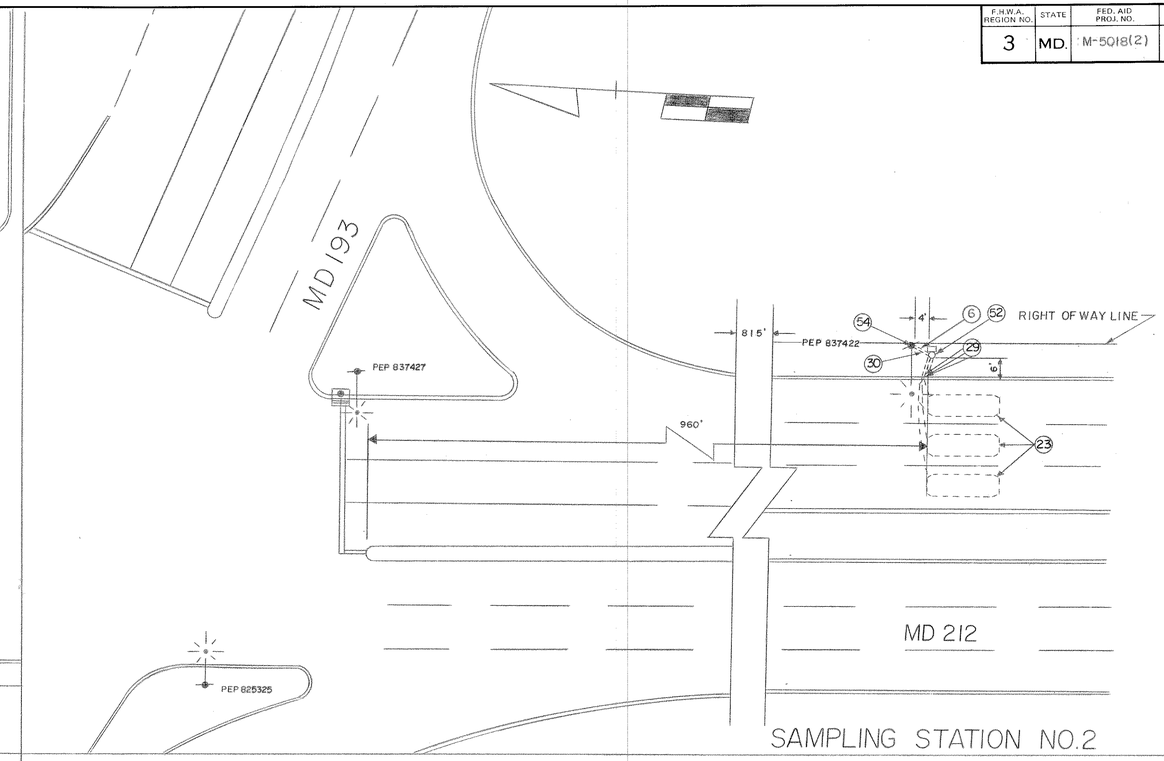

SAMPLING STATION NO.2

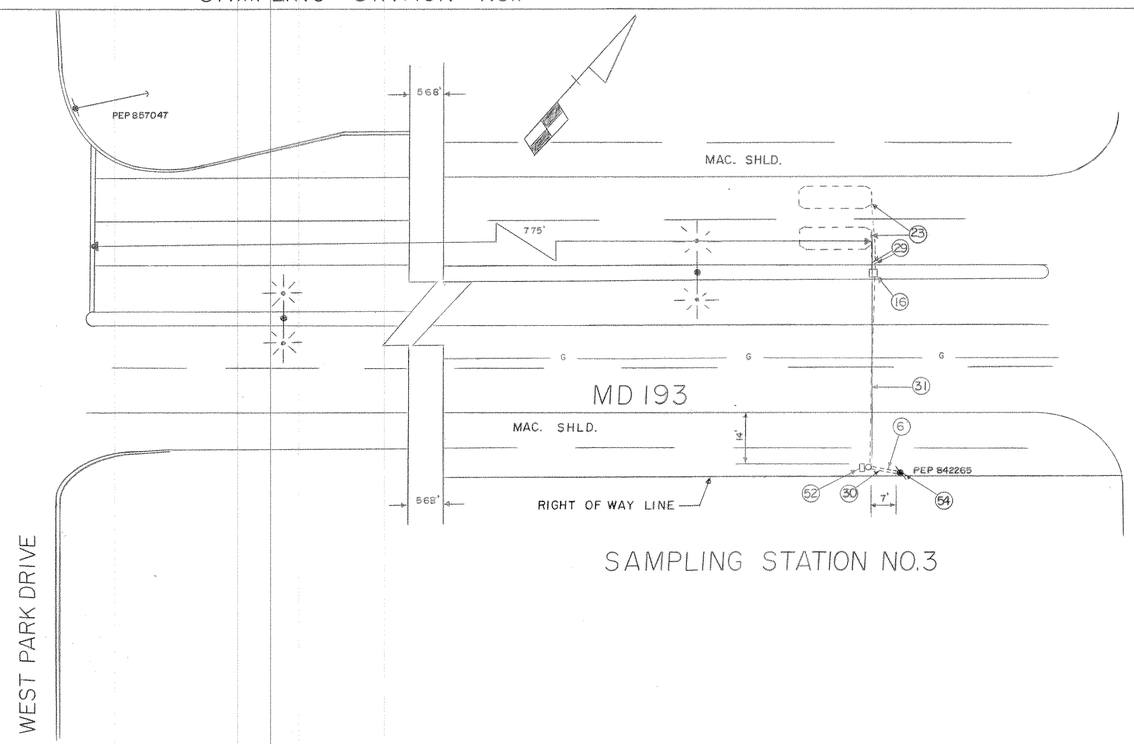

SAMPLING STATION NO.3

LEGEND
OF UNDERGROUND UTILITIES

G G	GAS MAIN
W W	WATER MAIN
S S	SEWER MAIN
E E	ELECTRIC CABLES
T T	TELEPHONE CABLES
A A	AERIAL CABLES

APPROVAL: REGIONAL TRAFFIC ENGINEER

APPROVAL: CHIEF-BUREAU OF TRAFFIC ENGINEERING

APPROVAL: ASS'T. CHIEF ENGINEER TRAFFIC

REVISIONS

STATE OF MARYLAND
DEPARTMENT OF TRANSPORTATION
STATE HIGHWAY ADMINISTRATION

TRAFFIC DIVISION – BUREAU OF TRAFFIC ENGINEERING

SAMPLING STATION SHEET FOR MD 193 (UNIVERSITY BLVD.)

SCALE 1" = 20' DATE 1/26/77 CONTRACT NO. P-337-001-385

DRAWN BY: STEVE RENZI COUNTY: PRINCE GEORGES

DESIGNED BY: STEVE RENZI SIGNAL NO.:

CHECKED BY: William Rehach

DRAWING NO. TS-1414