F.H.W.A. REGION NO.	STATE	FED. AID PROJ. NO.	SHEET NO.	TOTAL SHEETS
3	MD.	M-5018(3)	9	17

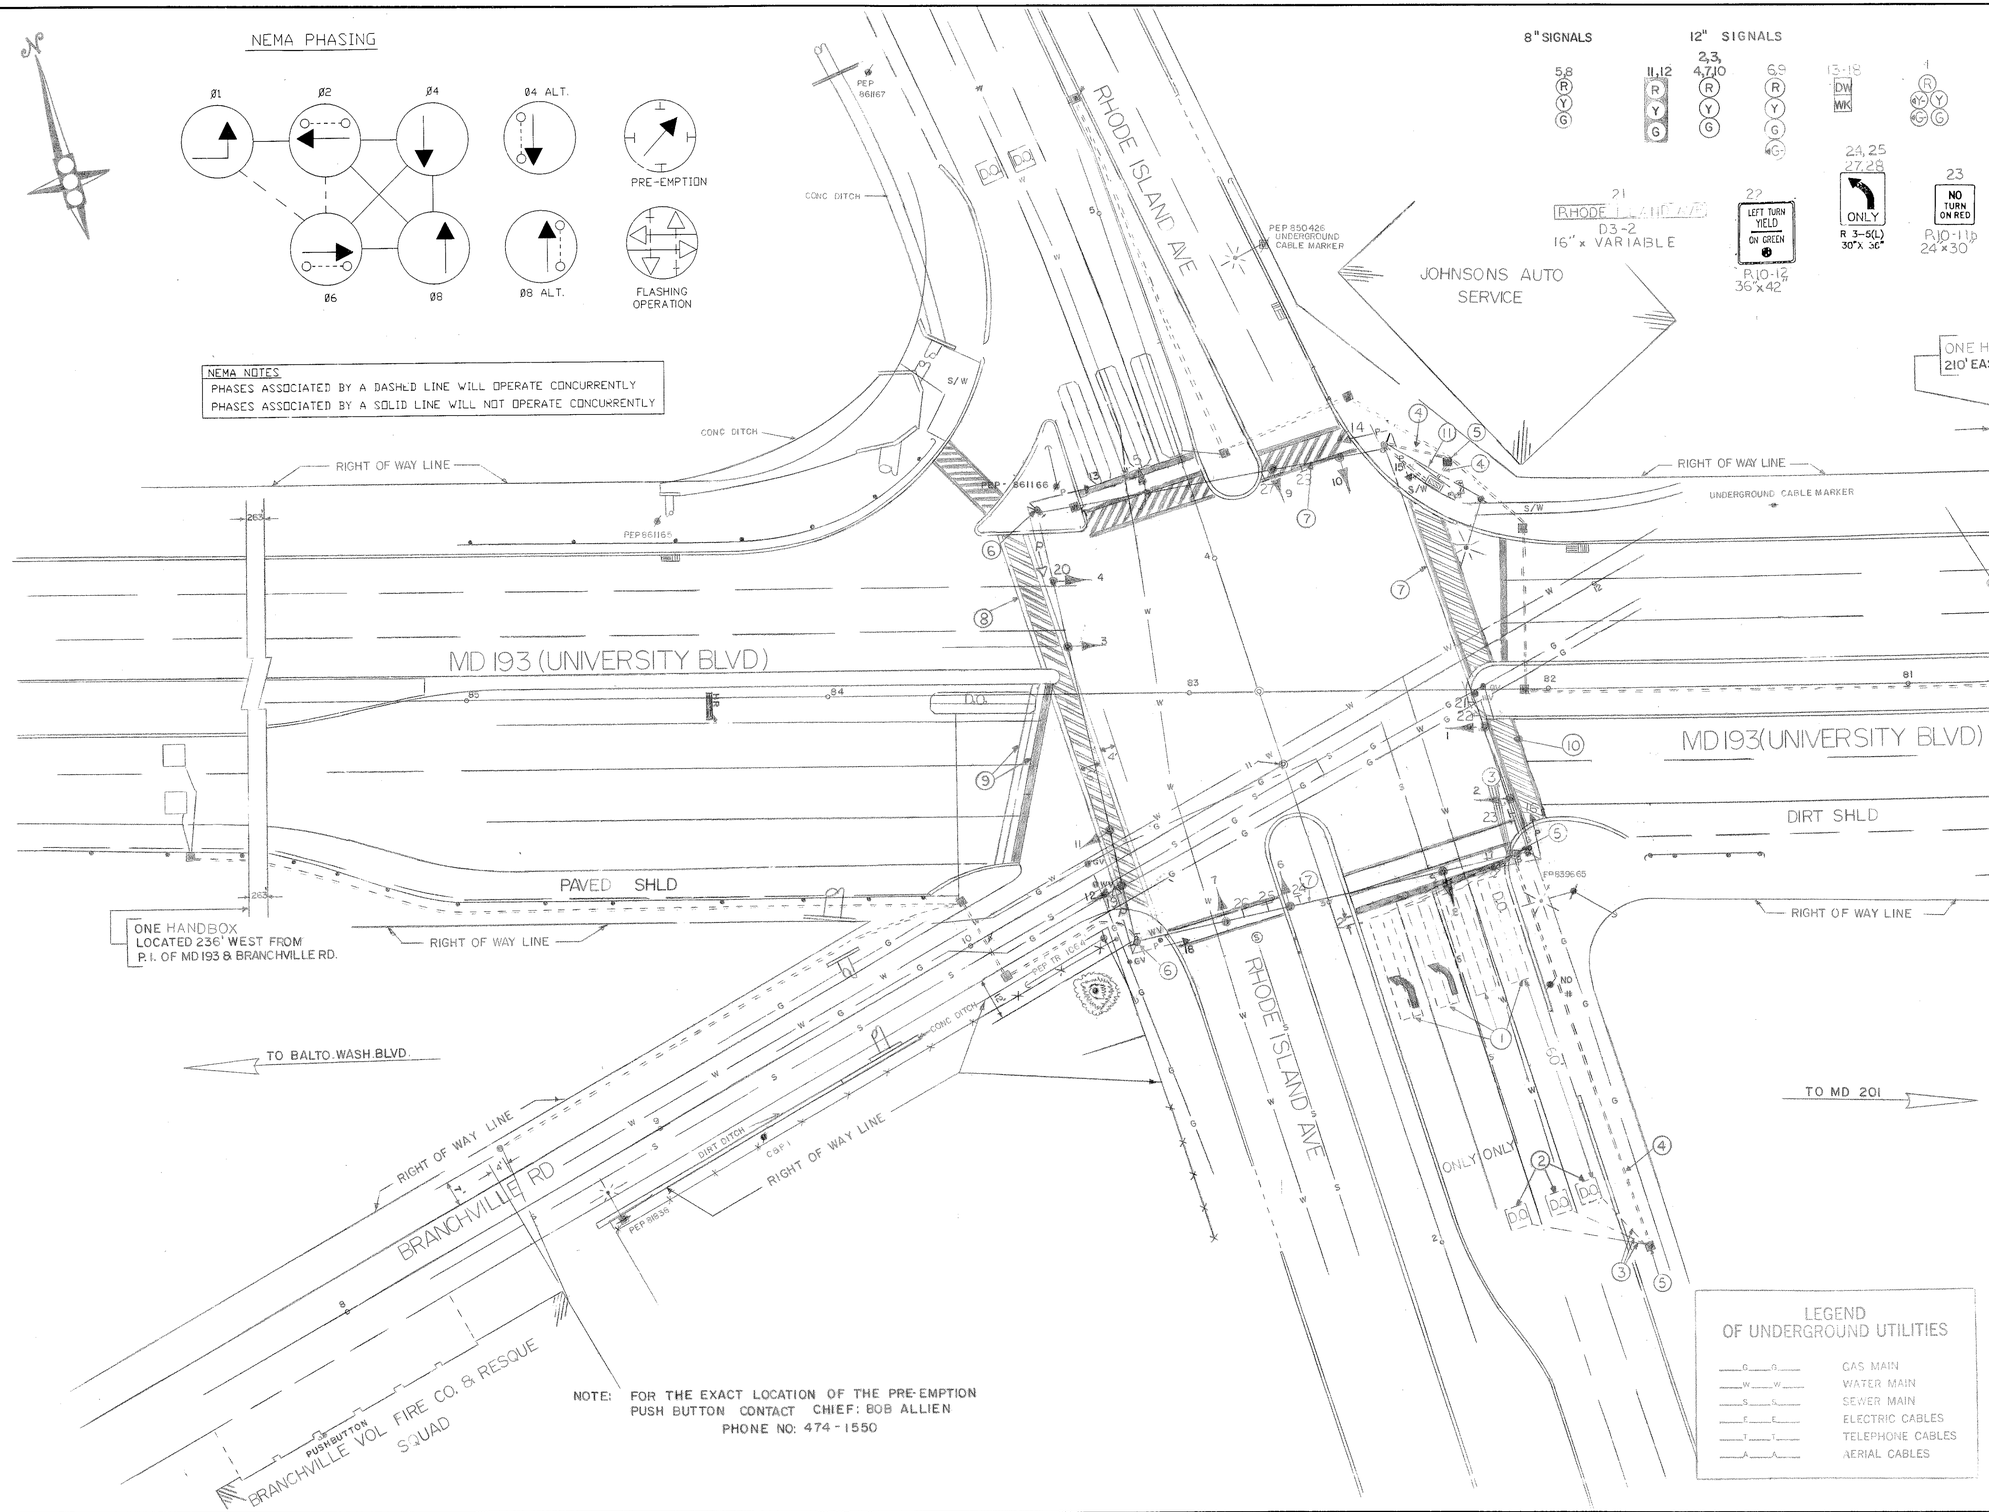

APPROVAL: REGIONAL TRAFFIC ENGINEER

APPROVAL: CHIEF-BUREAU OF TRAFFIC ENGINEERING

APPROVAL: ASS'T. CHIEF ENGINEER TRAFFIC

A INSTALL PED INDICATIONS ON WEST LEG MD 193/REPLACE LOOPS 7/92

MEL

REVISIONS

STATE OF MARYLAND
DEPARTMENT OF TRANSPORTATION
STATE HIGHWAY ADMINISTRATION
OFFICE OF TRAFFIC & SAFETY
TRAFFIC ENGINEERING DESIGN DIVISION

MD 193 & RHODE ISLAND AVE

F.A.P. NO. M-5018(3)

SCALE	DATE	CONTRACT NO.
1"=20'	5-4-73	P-385-001-385

DRAWN BY: J GORDON
COUNTY: PRINCE GEORGES
DESIGNED BY: STEVE RENZI
SIGNAL NO.: 16097
CHECKED BY:

DRAWING NO. TS-905A

BRUNING 44511 19927