F H WA REGION NO	STATE	FED. AID PROJ. NO	SHEET NO.	TOTAL SHEETS
3	MD.			

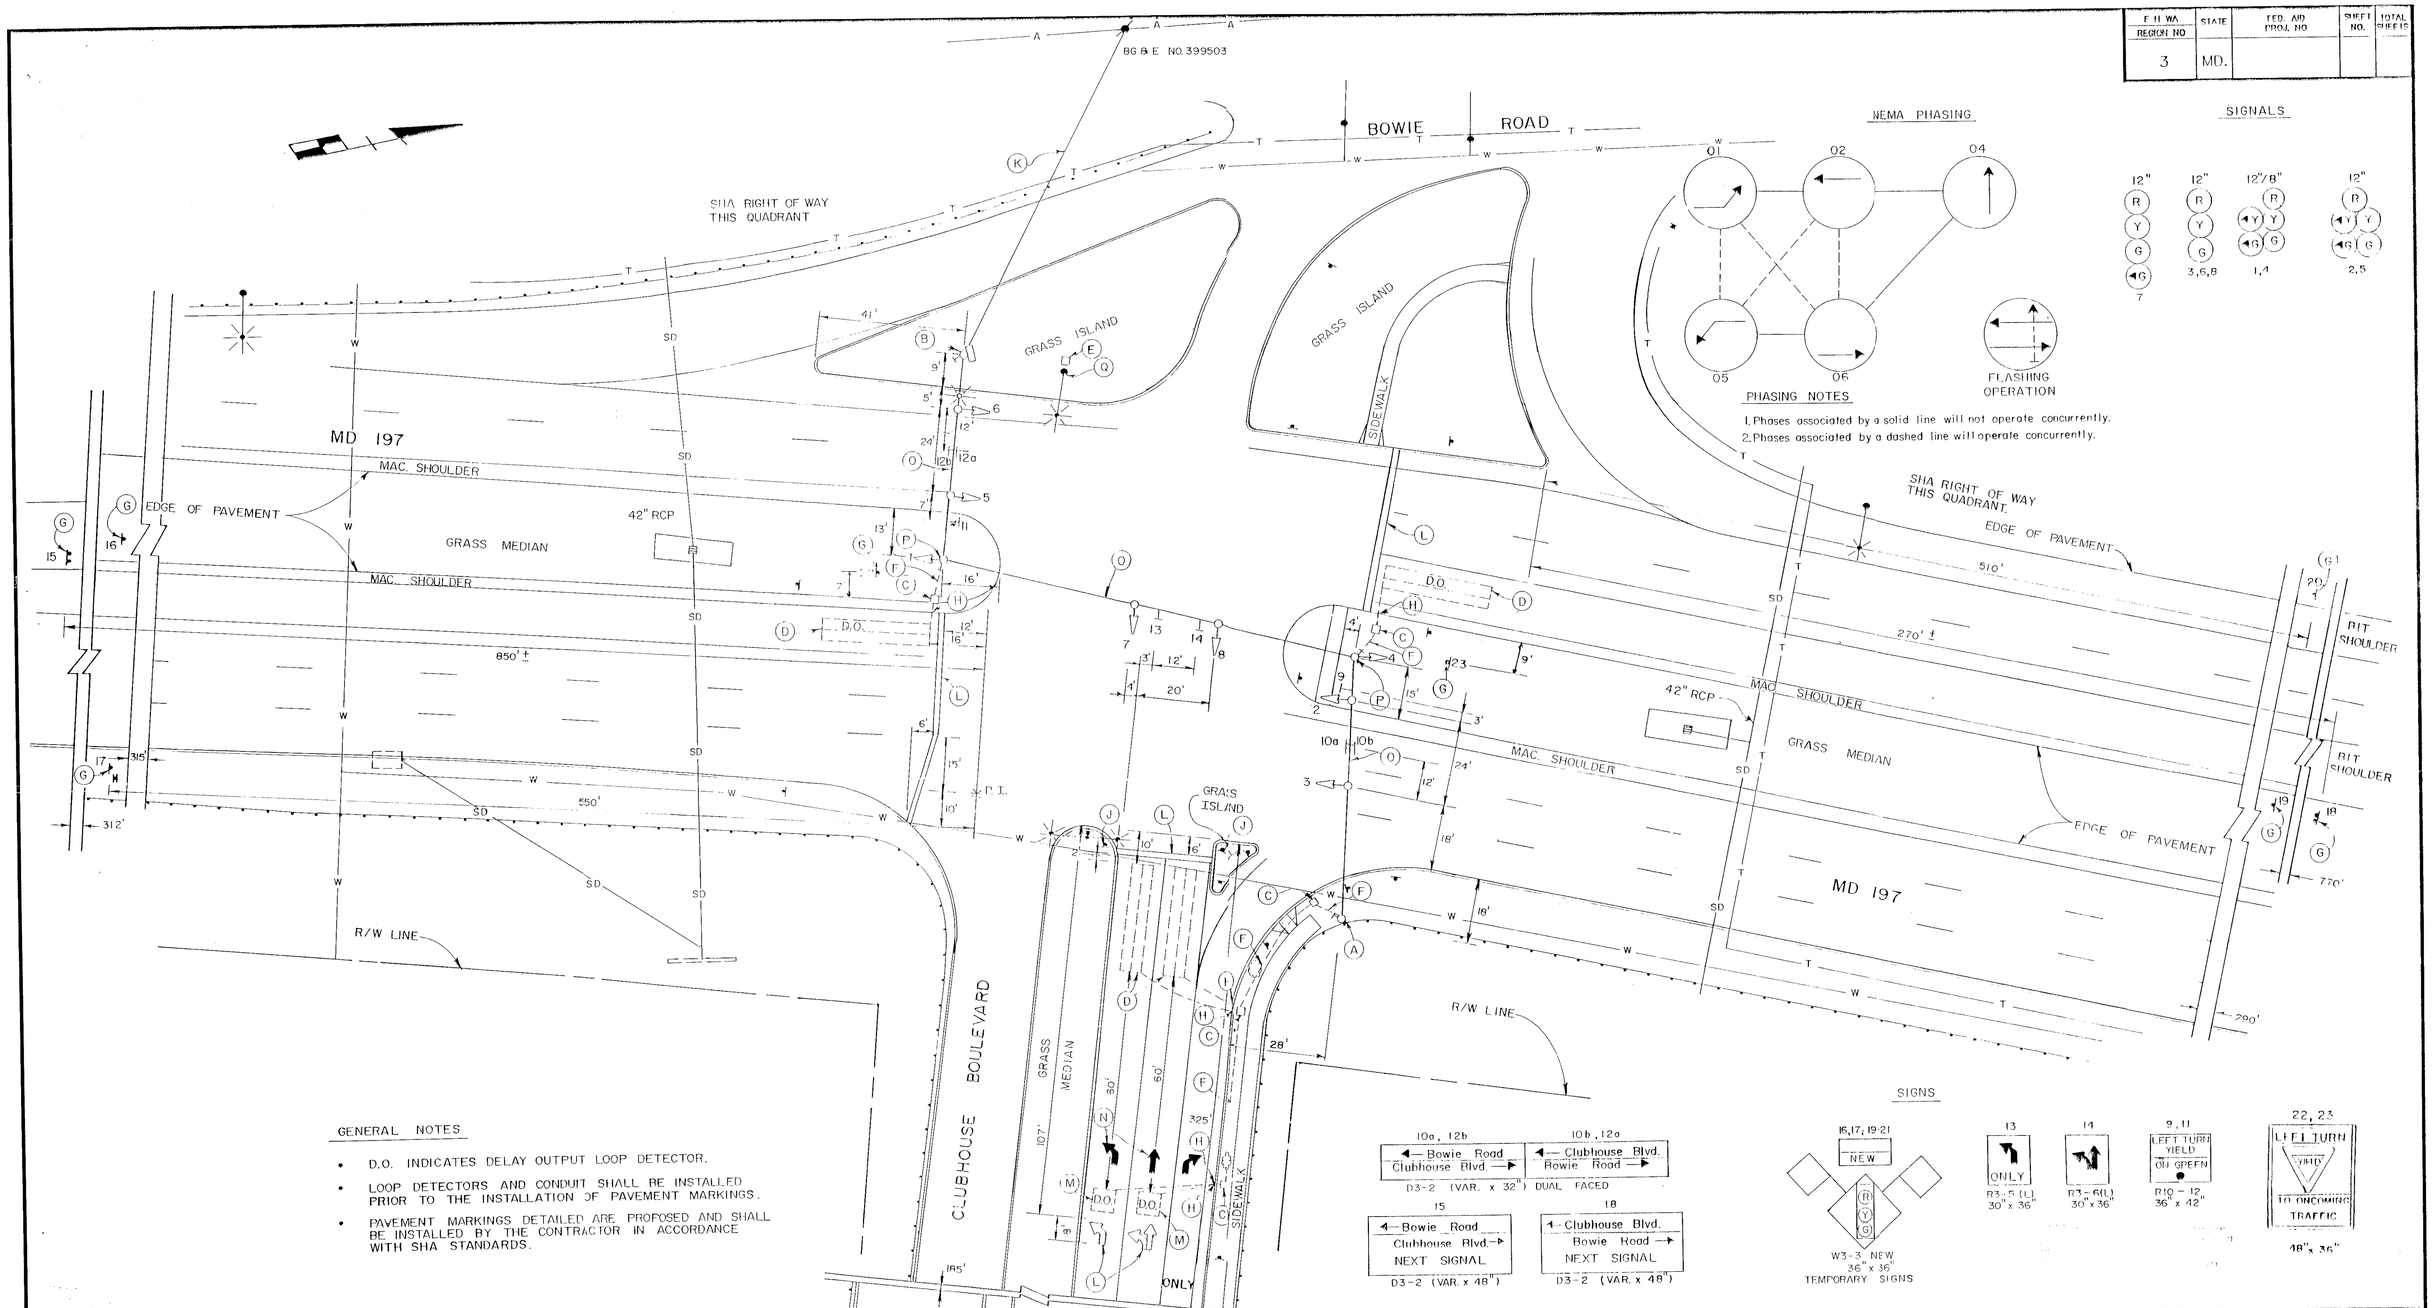

GENERAL NOTES

- D.O. INDICATES DELAY OUTPUT LOOP DETECTOR.
- LOOP DETECTORS AND CONDUIT SHALL BE INSTALLED PRIOR TO THE INSTALLATION OF PAVEMENT MARKINGS.
- PAVEMENT MARKINGS DETAILED ARE PROPOSED AND SHALL BE INSTALLED BY THE CONTRACTOR IN ACCORDANCE WITH SHA STANDARDS.

UTILITY LEGEND

G G	GAS MAIN
W W	WATER MAIN
S S	SEWER MAIN
E E	ELECTRIC CABLES
T T	TELEPHONE CABLES
A A	AERIAL CABLES

BUCHART-HORN INC.
CONSULTING ENGINEERS
THE QUADRANGLE
244 WEST BLOCK
VILLAGE OF CROSS KEYS
BALTIMORE, MARYLAND 21210
64896-22

REVISIONS

APPROVALS

CHIEF, SIGNAL DESIGN SECTION

ASST. DISTRICT ENGINEER, TRAFFIC

CHIEF, TRAFFIC ENGINEERING DIVISION

DEPUTY CHIEF ENGINEER, TRAFFIC

MDOT – STATE HIGHWAY ADMINISTRATION

Office of Traffic

TRAFFIC ENGINEERING DIVISION

SIGNAL NO. 16019714.43

DRAWN BY: L. TAUBER
DES. BY: J. MALINOWSKI
CHK. BY:

MD 197 AND CLUBHOUSE BOULEVARD

SIGNAL NO.

COUNTY: PRINCE GEORGE'S

DATE: MARCH 1990
SCALE: 1" = 20'

F.A.P. NO.
S.H.A. NO.

TS/STD. NO. 2623

SHEET NO. 1 OF 1

F# 45

16019714.43