MD 197 IS ASSUMED TO RUN
IN A NORTH-SOUTH DIRECTION

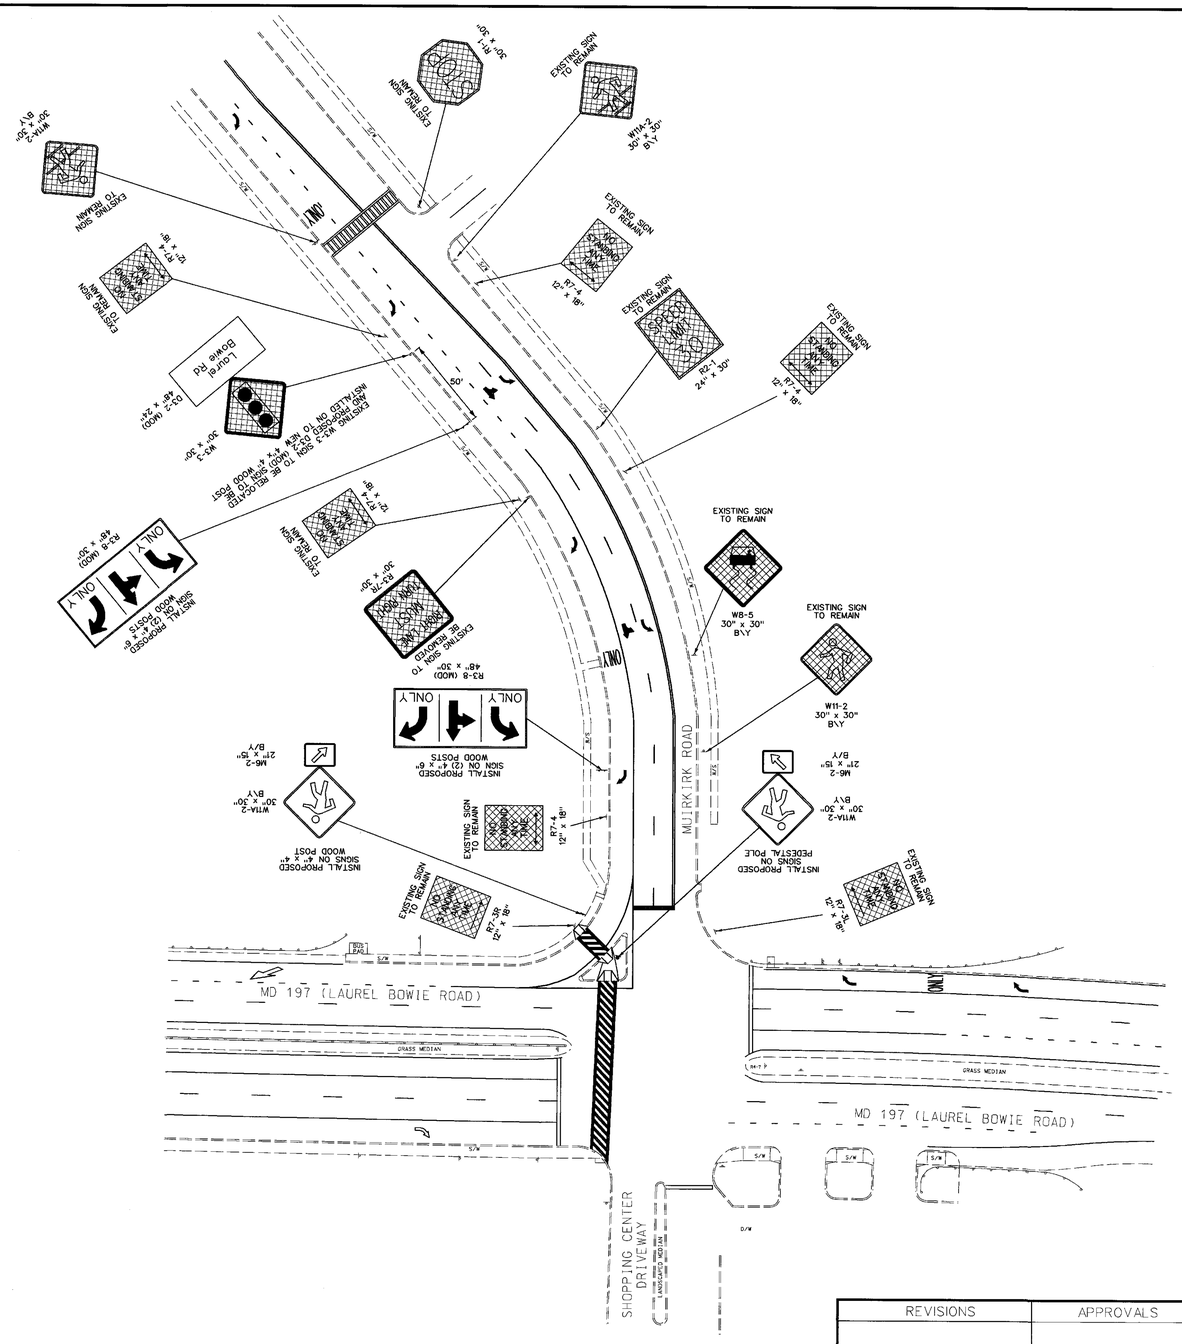

SIGNING LEGEND
EXISTING SIGN
PROPOSED SIGN

SIGNING PLAN

REVISIONS	APPROVALS
	TEAM LEADER, TRAFFIC ENGINEERING DESIGN DIVISION
	ASST. CHIEF, TRAFFIC ENGINEERING DESIGN DIVISION
	CHIEF, TRAFFIC ENGINEERING DESIGN DIVISION
	DIRECTOR, TRAFFIC & SAFETY

STREET TRAFFIC STUDIES, LTD.
400 Crain Hwy. NW.
Glen Burnie, MD 21061
Ph (410) 590-5500
Fax (410) 590-6637

4277S1GN.dgn TASK-75

MARYLAND DOT - STATE HIGHWAY ADMINISTRATION
Office of Traffic & Safety
TRAFFIC ENGINEERING DESIGN DIVISION

MD 197 AND MUIRKIRK ROAD

DRAWN BY: SR BARANOWSKI	F.A.P. NO. PLASTAR	TS NO.	SHEET NO.
CHECKED BY:	S.H.A. NO.		
SCALE: 1"= 40'	COUNTY: PRINCE GEORGE'S	T.I.M.S. NO. F088	2 OF 3
DATE: 11-13-02	LOG MILE:		

\signaldesign\4277\4277sign.dgn Nov. 13, 2002 09:26:19