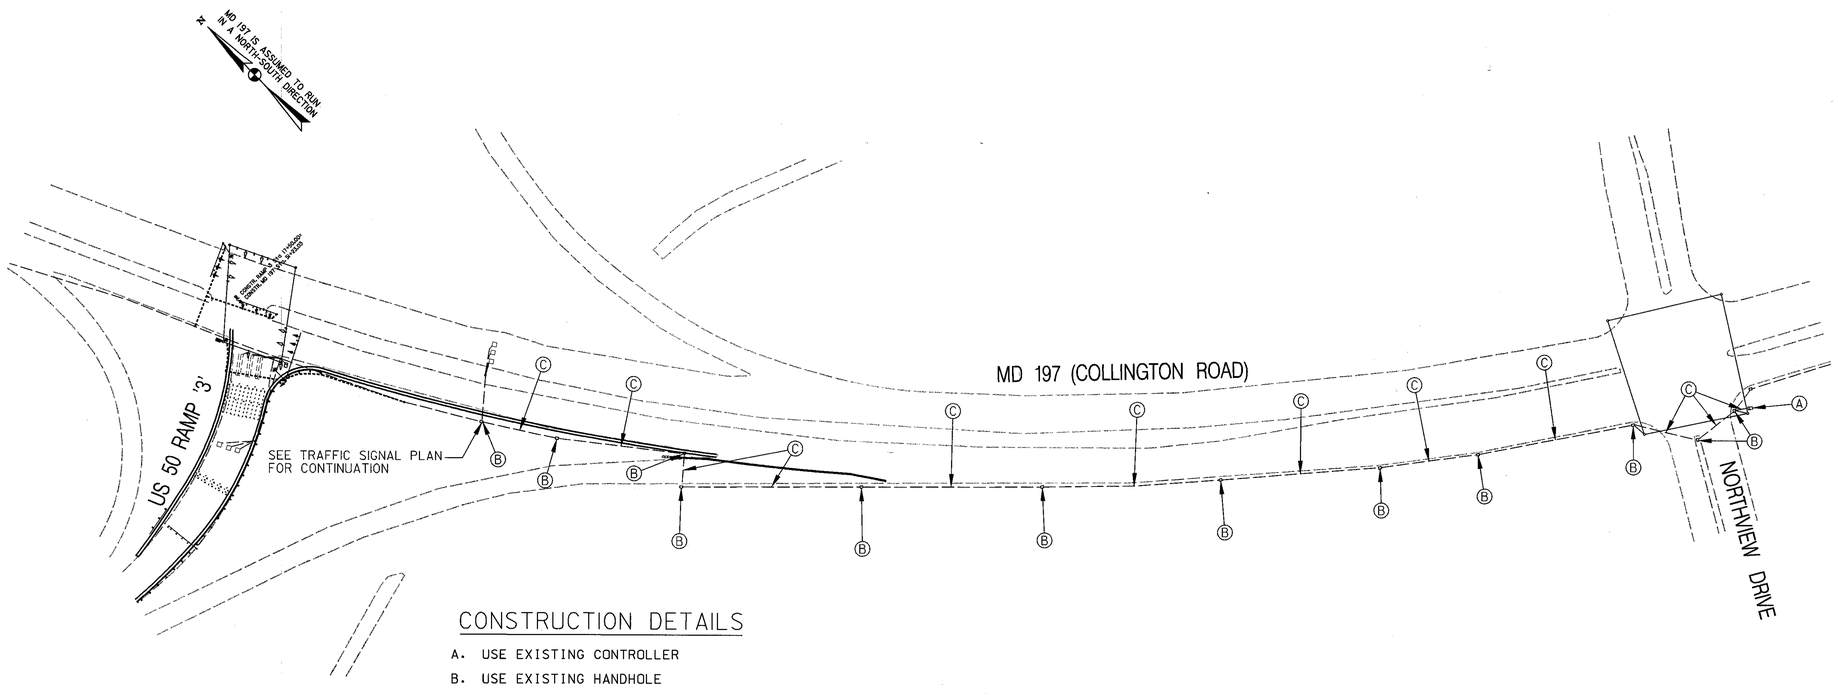

CONSTRUCTION DETAILS

A. USE EXISTING CONTROLLER
B. USE EXISTING HANDHOLE
C. USE EXISTING CONDUIT

WIRING DIAGRAM

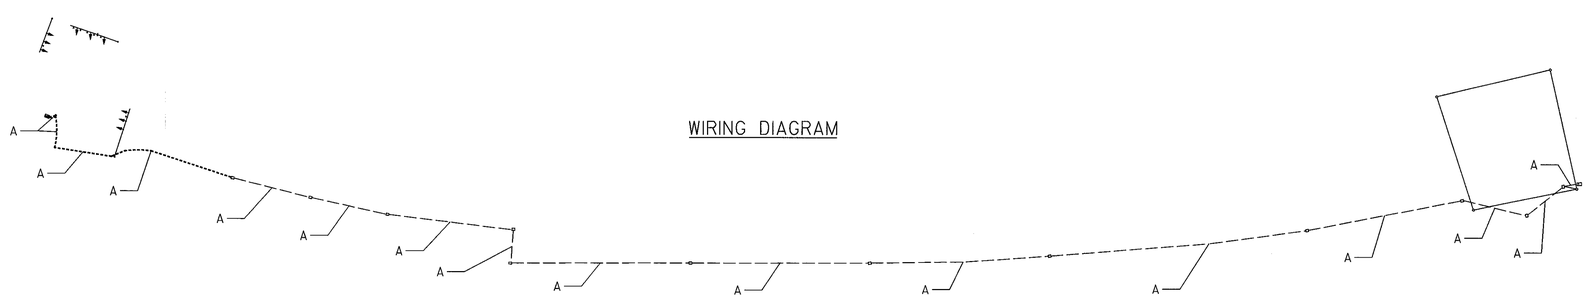

A —12-PAIR INTERCONNECT CABLE, JELLY FILLED (UNDERGROUND)

STATE OF MARYLAND
DEPARTMENT OF TRANSPORTATION
STATE HIGHWAY ADMINISTRATION
OFFICE OF TRAFFIC & SAFETY
TRAFFIC ENGINEERING DESIGN DIVISION

MD 197 (COLLINGTON ROAD) AT
US 50 (JOHN HANSON HIGHWAY)

APPROVALS	REVISIONS
TEAM LEADER 2/2/05	
for ASST. DIV. CHIEF 2-2-05	
DIVISION CHIEF	
OFFICE DIRECTOR 2/2/05	

INTERCONNECT PLAN

SCALE 1"=100' DATE 1/07/05 CONTRACT NO. PG6365130

DESIGNED BY S.D.Y.
DRAWN BY S.D.Y.
CHECKED BY B.A.B.
F.A.P. NO.

COUNTY PRINCE GEORGE'S
LOGMILE 16019701.53
T.I.M.S. NO. G778
TOD NO. TS-2462A

DRAWING NO. OF SHEET NO. 14 OF 21

PLOTTED: MONDAY, JANUARY 10, 2005 AT 10:16 AM
FILE: I:\PROJECTS\11294\26U592MD197\SIGNAL\PSS-C003_MD197.DGN

STV Incorporated
engineers /architects /planners /scientists /construction managers
7125 Ambassador Road Baltimore, MD 21244-2722 (410) 944-9112

BY: RATHEREH