F H WA REGION NO	STATE	FED. AID PROJ. NO	SHEET NO.	TOTAL SHEETS
3	MD.			

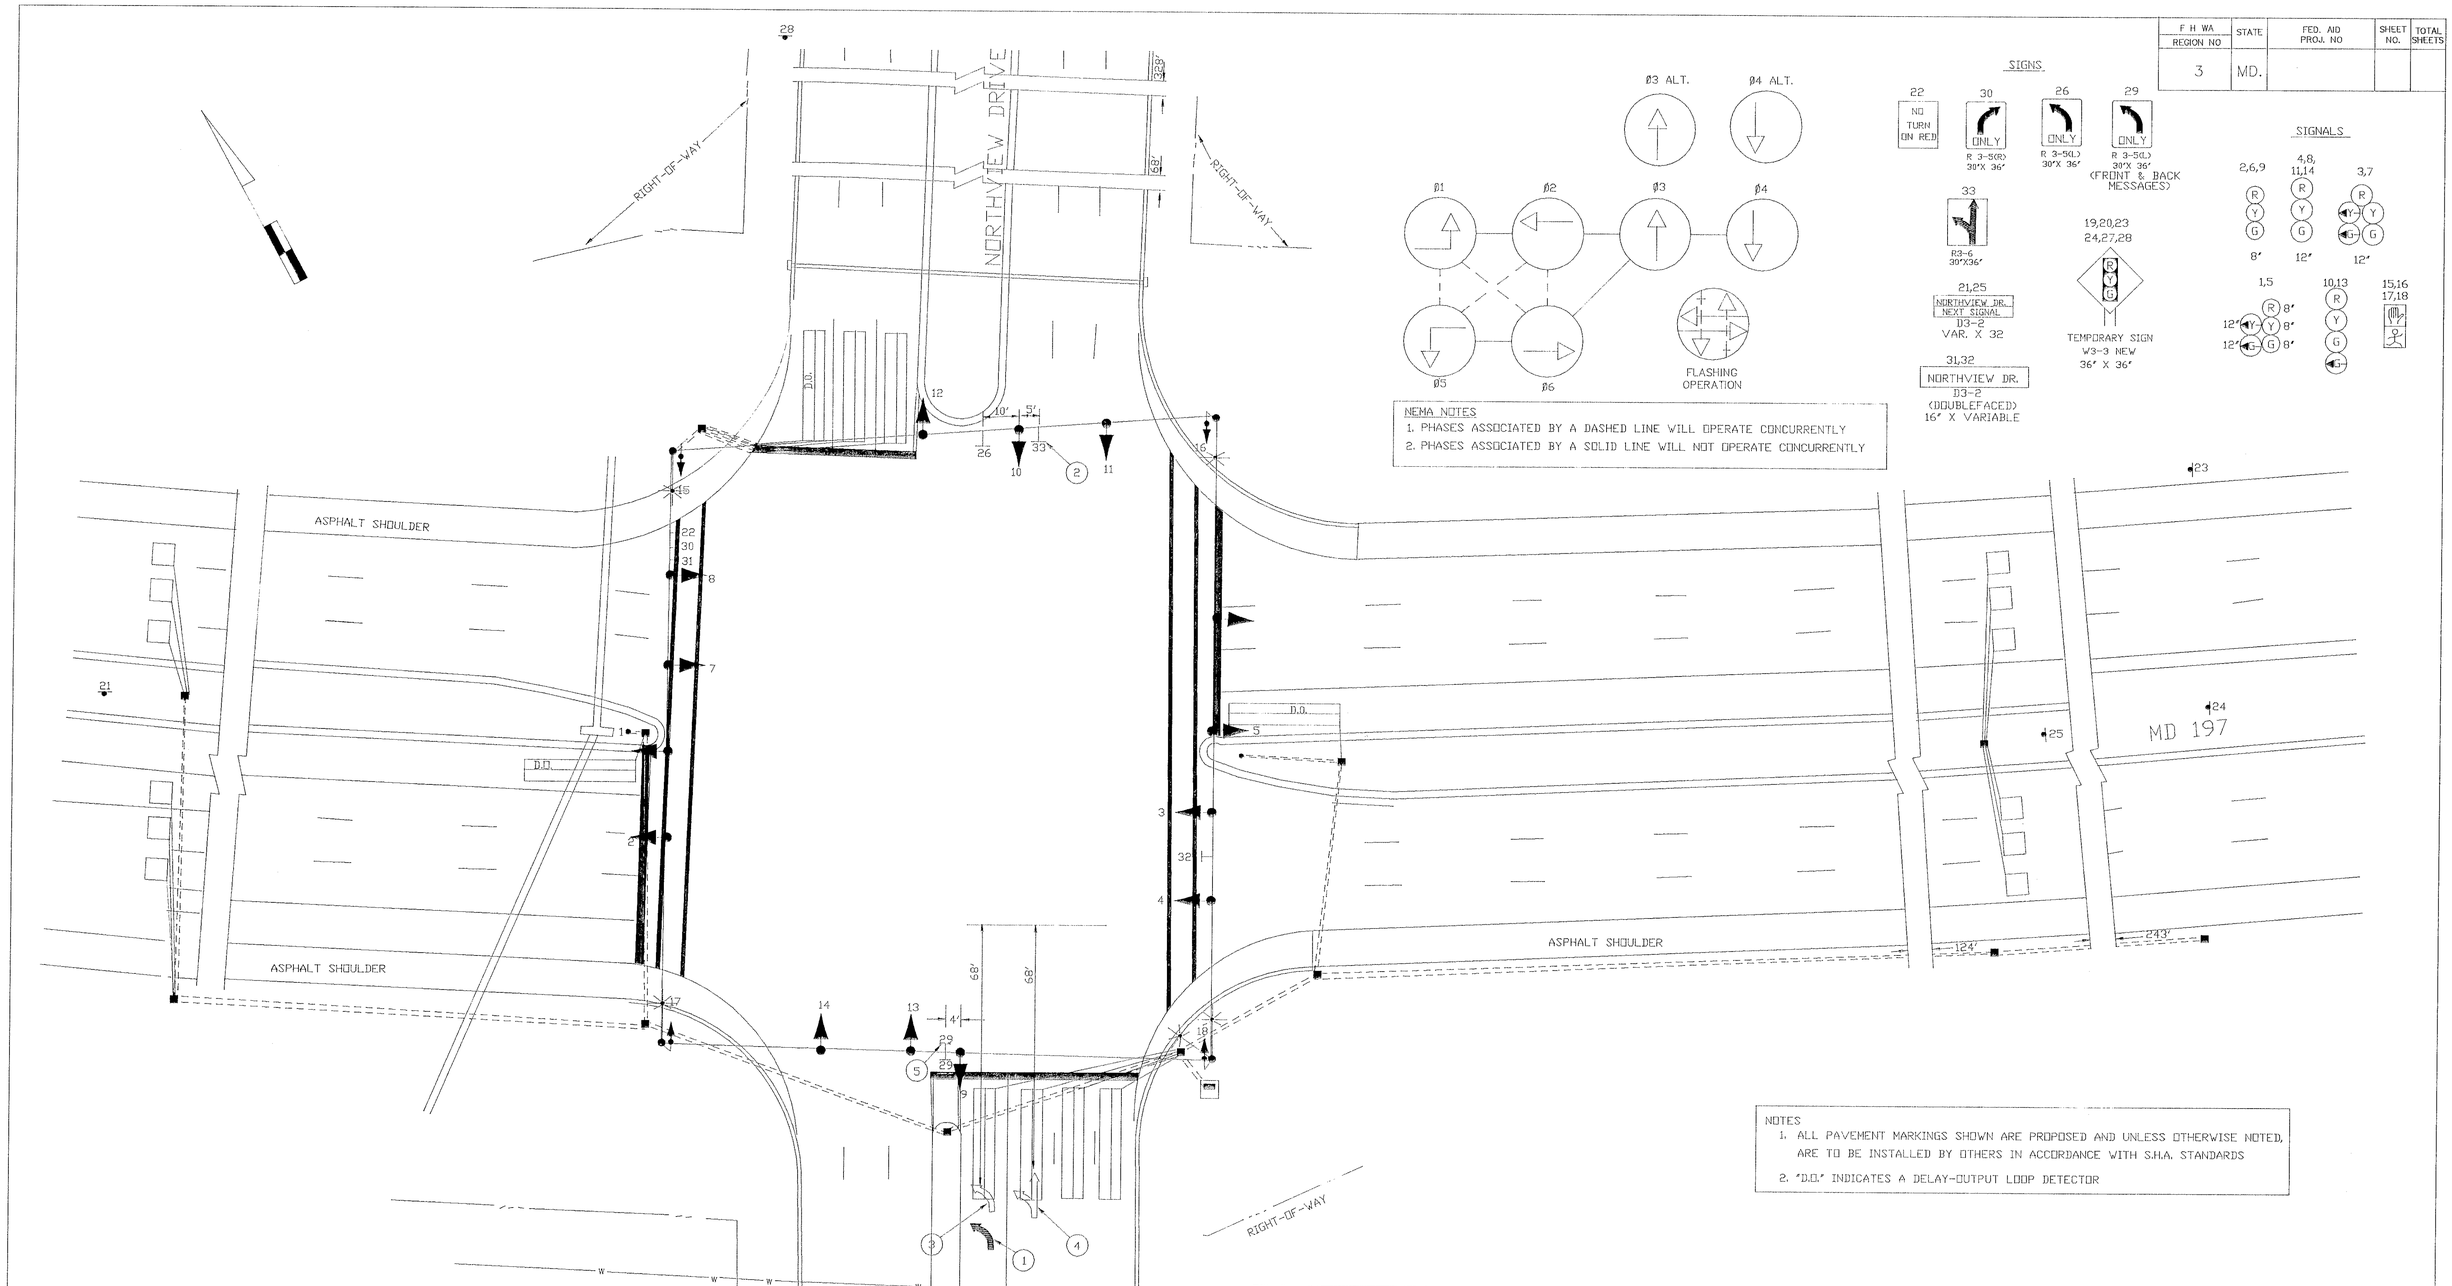

UTILITY LEGEND

—G—G—	GAS MAIN
—W—W—	WATER MAIN
—S—S—	SEWER MAIN
—E—E—	ELECTRIC CABLES
—A—A—	AERIAL CABLES
—T—T—	TELEPHONE CABLES

REVISIONS	APPROVALS
(B) INSTALL PAVEMENT MARKINGS AND SIGN 8/91	CHIEF, SIGNAL DESIGN SECTION
MEL	ASST. DISTRICT ENGINEER, TRAFFIC
(A) RELOCATE INTERSECTION S.H.A. NO. P-410-503-372 1/28/88	CHIEF, TRAFFIC ENGINEERING DIVISION
AB DJD ETP TH	DEPUTY CHIEF ENGINEER, OFFICE OF TRAFFIC

MARYLAND DEPARTMENT OF TRANSPORTATION
STATE HIGHWAY ADMINISTRATION – OFFICE OF TRAFFIC
TRAFFIC ENGINEERING DIVISION

SIGNAL #

DRAWN BY D.J. FINGERLOS
DES. BY: H.A. BADGETT
CHK. BY: H.A. BADGETT

RELOCATED MD 197 AT NORTHVIEW DRIVE

COUNTY: PRINCE GEORGE'S

DATE: 1-28-88
SCALE: 1"=20'
F.A.P. NO.
S.H.A. NO. P-410-503-372
TS/FILE NO. TS-2264B
SHEET NO. 111 OF 344

16019701.22