F.H.W.A. REGION NO.	STATE	FED. AID PROJ. NO.	SHEET NO.	TOTAL SHEETS
3	MD.		2	5

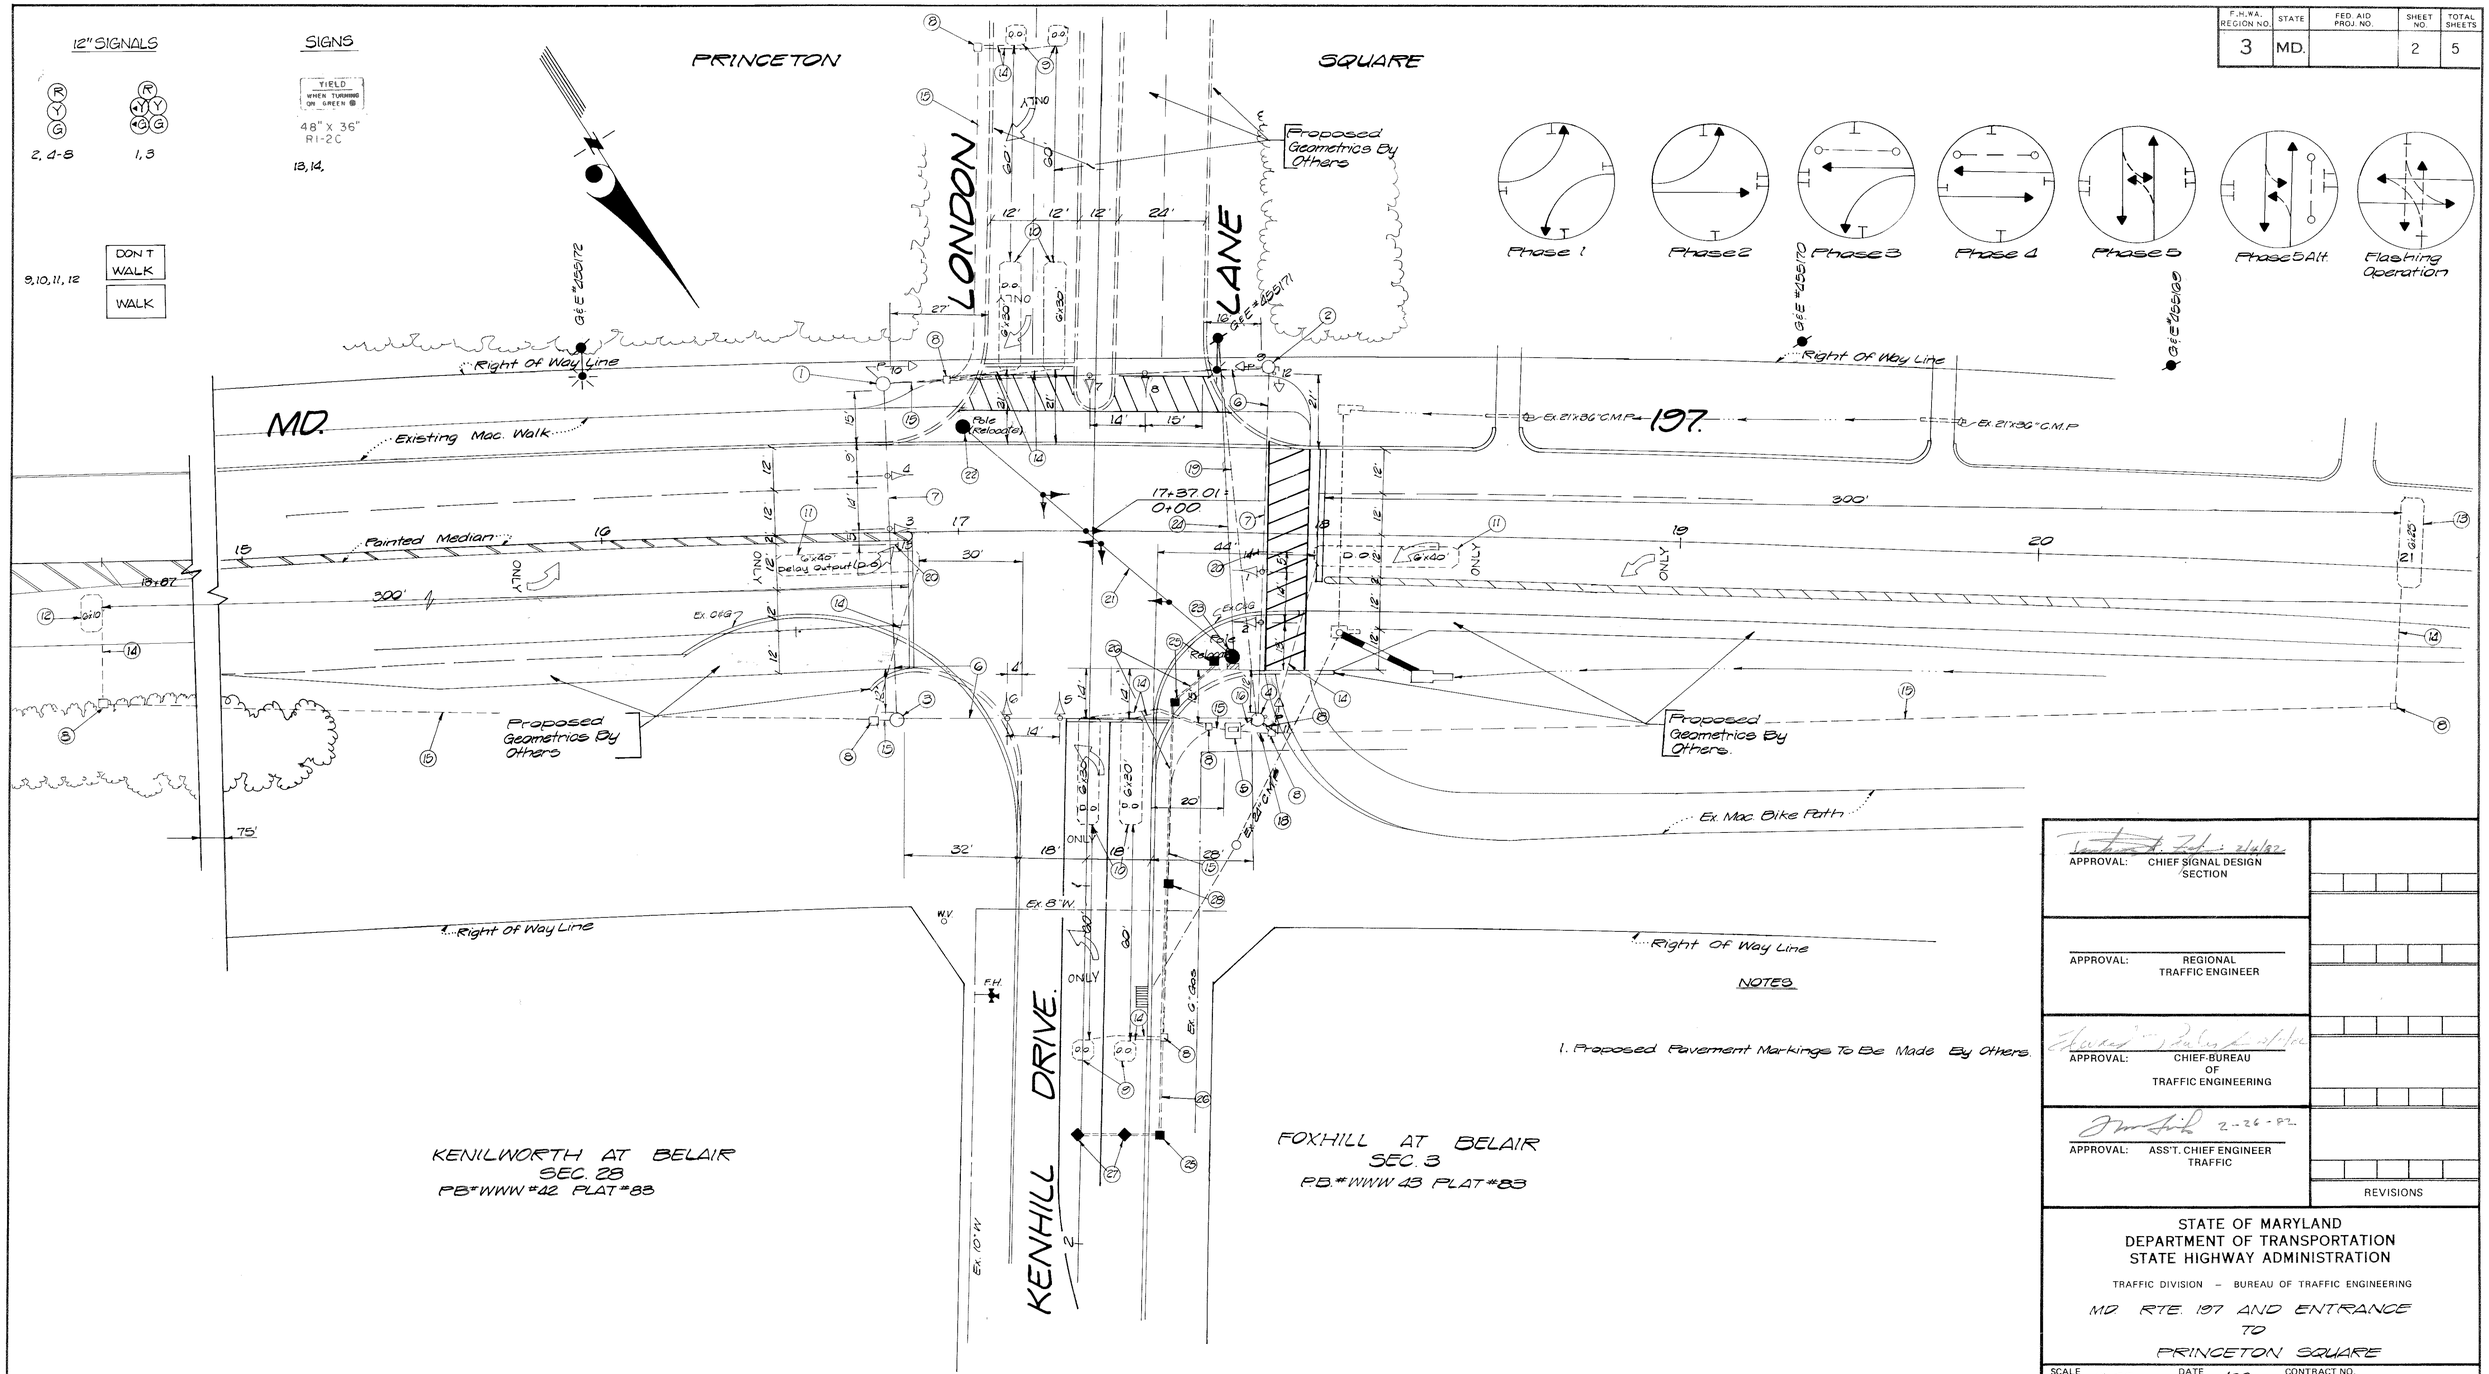

NOTES

1. Proposed Pavement Markings To Be Made By Others.

APPROVAL: CHIEF SIGNAL DESIGN SECTION — 2/4/92

APPROVAL: REGIONAL TRAFFIC ENGINEER

APPROVAL: CHIEF-BUREAU OF TRAFFIC ENGINEERING

APPROVAL: ASS'T. CHIEF ENGINEER TRAFFIC — 2-26-92

REVISIONS

STATE OF MARYLAND
DEPARTMENT OF TRANSPORTATION
STATE HIGHWAY ADMINISTRATION

TRAFFIC DIVISION – BUREAU OF TRAFFIC ENGINEERING

MD RTE. 197 AND ENTRANCE TO PRINCETON SQUARE

SCALE 1"=20' | DATE 1/92 | CONTRACT NO. AW 527-452-385

DRAWN BY: G.W.S. | COUNTY: Prince George's

DESIGNED BY: J.D.R. | SIGNAL NO.:

CHECKED BY: R.E.H.

DRAWING NO. TS- 7X1

GREENHORNE & O'MARA
CONSULTING ENGINEERS
RIVERDALE, MARYLAND

BRUNING 44.131 47400