F H WA REGION NO	STATE	FED. AID PROJ. NO	SHEET NO.	TOTAL SHEETS
3	MD.	CMG-5019(6)E	20	26

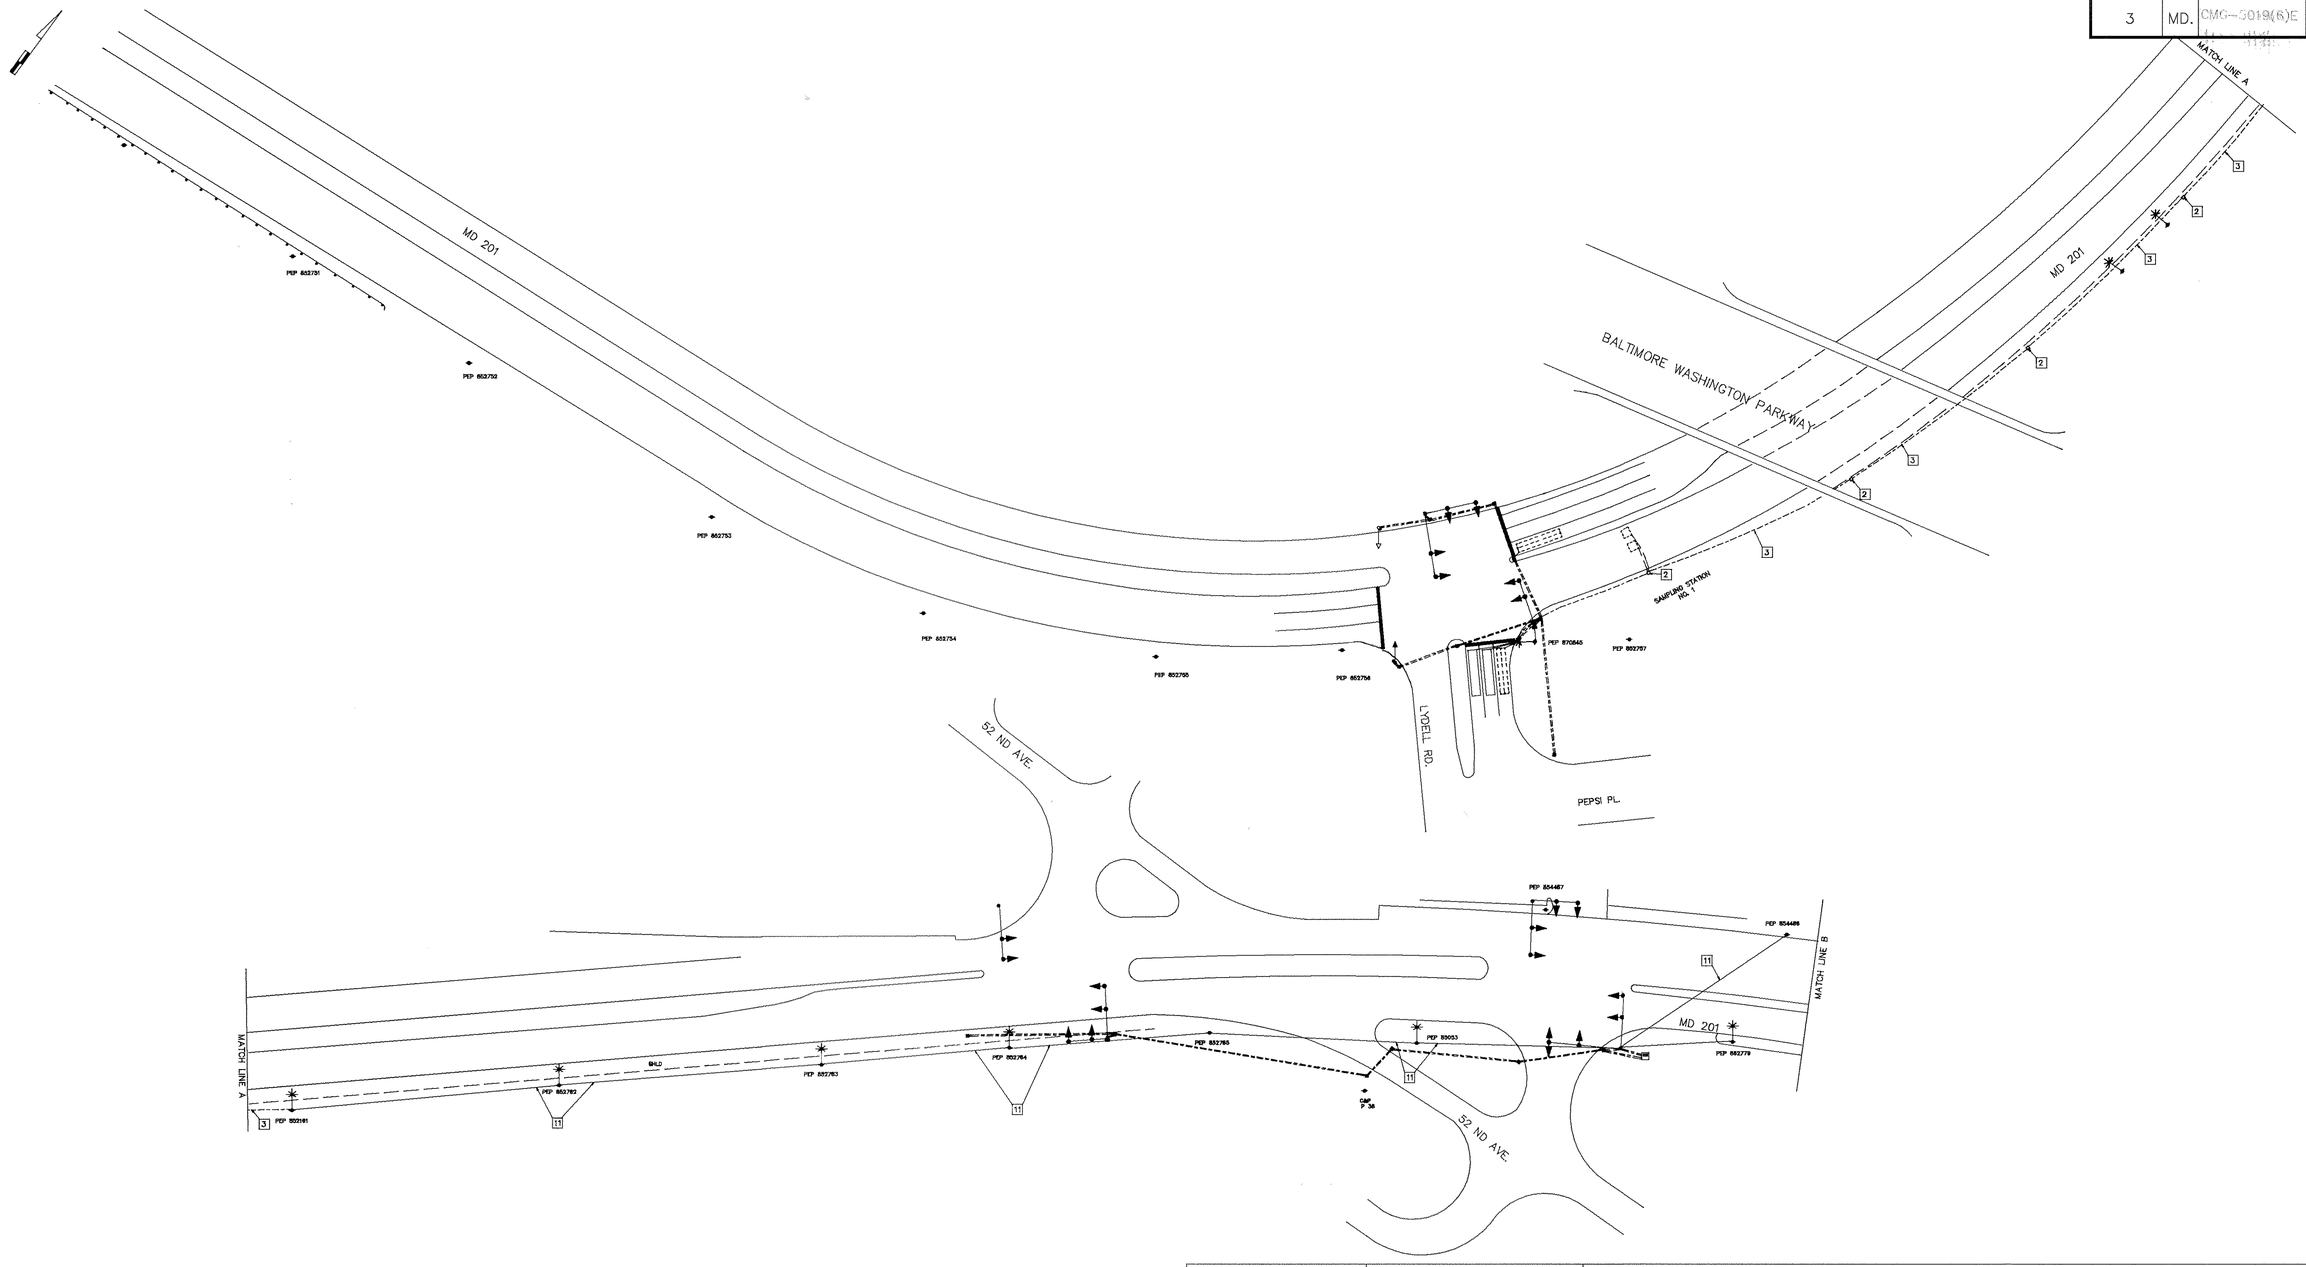

REVISIONS	APPROVALS
A 3/93 INSTALL TELEMETRY INTERCONNECT P-125-501-385 CMG-5019(6)E	CHIEF, SIGNAL DESIGN SECTION
	ASST. DISTRICT ENGINEER, TRAFFIC
	CHIEF, TRAFFIC ENGINEERING DIVISION
	DEPUTY CHIEF ENGINEER, OFFICE OF TRAFFIC

MARYLAND DEPARTMENT OF TRANSPORTATION
STATE HIGHWAY ADMINISTRATION – OFFICE OF TRAFFIC AND SAFETY
TRAFFIC ENGINEERING DESIGN DIVISION

DRAWN BY BRUCE THOMPSON SR
DES. BY:
CHK. BY:

INTERCONNECT FOR MD 201 FROM LYDELL ROAD TO GOODLUCK ROAD

16020101.07

COUNTY: PRINCE GEORGE"S

DATE: REDRAWN 10-20-92
SCALE: 1"=50'

F.A.P. NO. M-5019(1)
S.H.A. NO. P-386-000-385

TS/FILE NO. 1219 A

SHEET NO. 20 OF 26

16020101.07 F#46