F H WA REGION NO	STATE	FED. AID PROJ. NO	SHEET NO.	TOTAL SHEETS
3	MD.	CMG-5019(6)E	21	26

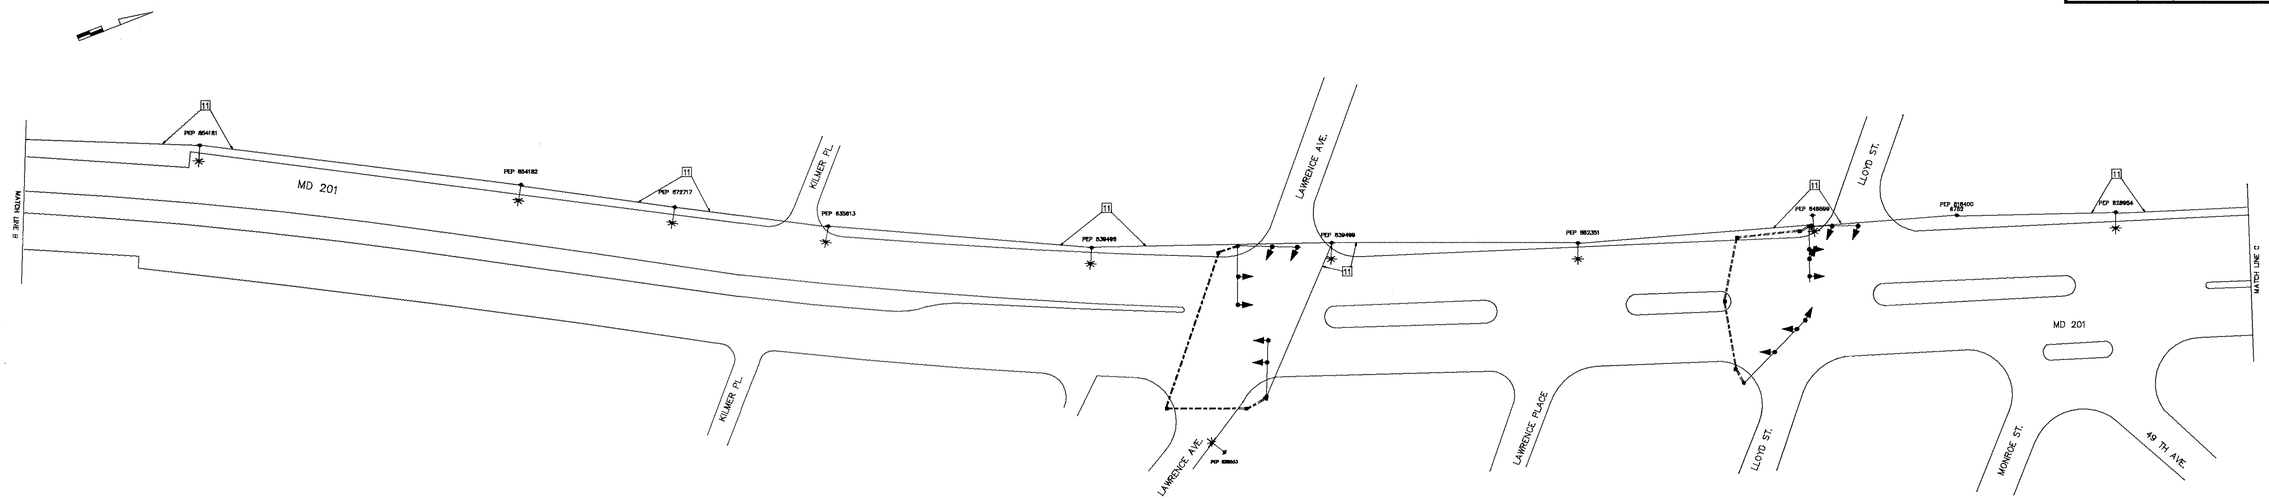

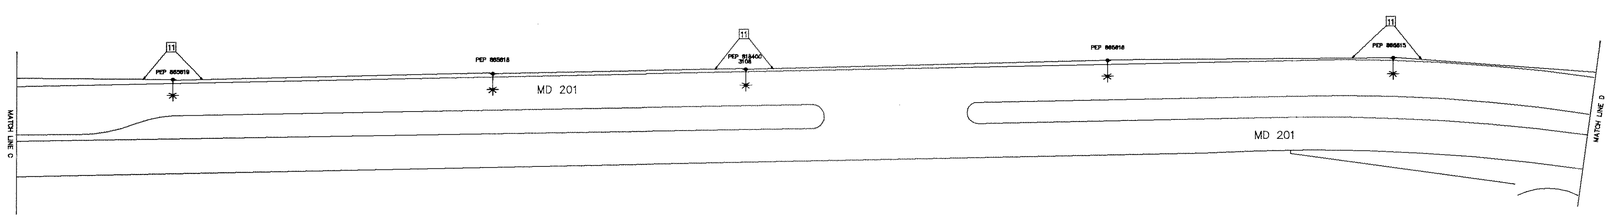

REVISIONS	APPROVALS
	CHIEF, SIGNAL DESIGN SECTION
	ASST. DISTRICT ENGINEER, TRAFFIC
	CHIEF, TRAFFIC ENGINEERING DIVISION
A 3/93 INSTALL TELEMETRY INTERCONNECT P-125-501-385 CMG-5019(6)E	DEPUTY CHIEF ENGINEER, OFFICE OF TRAFFIC

MARYLAND DEPARTMENT OF TRANSPORTATION
STATE HIGHWAY ADMINISTRATION – OFFICE OF TRAFFIC AND SAFETY
TRAFFIC ENGINEERING DESIGN DIVISION

DRAWN BY BRUCE THOMPSON SR
DES. BY:
CHK. BY:

INTERCONNECT FOR MD 201 FROM LYDELL ROAD TO GOODLUCK ROAD

COUNTY: PRINCE GEORGE'S

DATE: REDRAWN 1-11-93
SCALE: 1"=50'
F.A.P. NO. M-5019(1)
S.H.A. NO. P-386-000-385
TS/FILE NO. 1219X-1 A
SHEET NO. 21 OF 26

16020101.07 F#46