F H W A REGION NO.	STATE	FED. AID PROJ. NO.	SHEET NO.	TOTAL SHEETS
3	MD		8	10

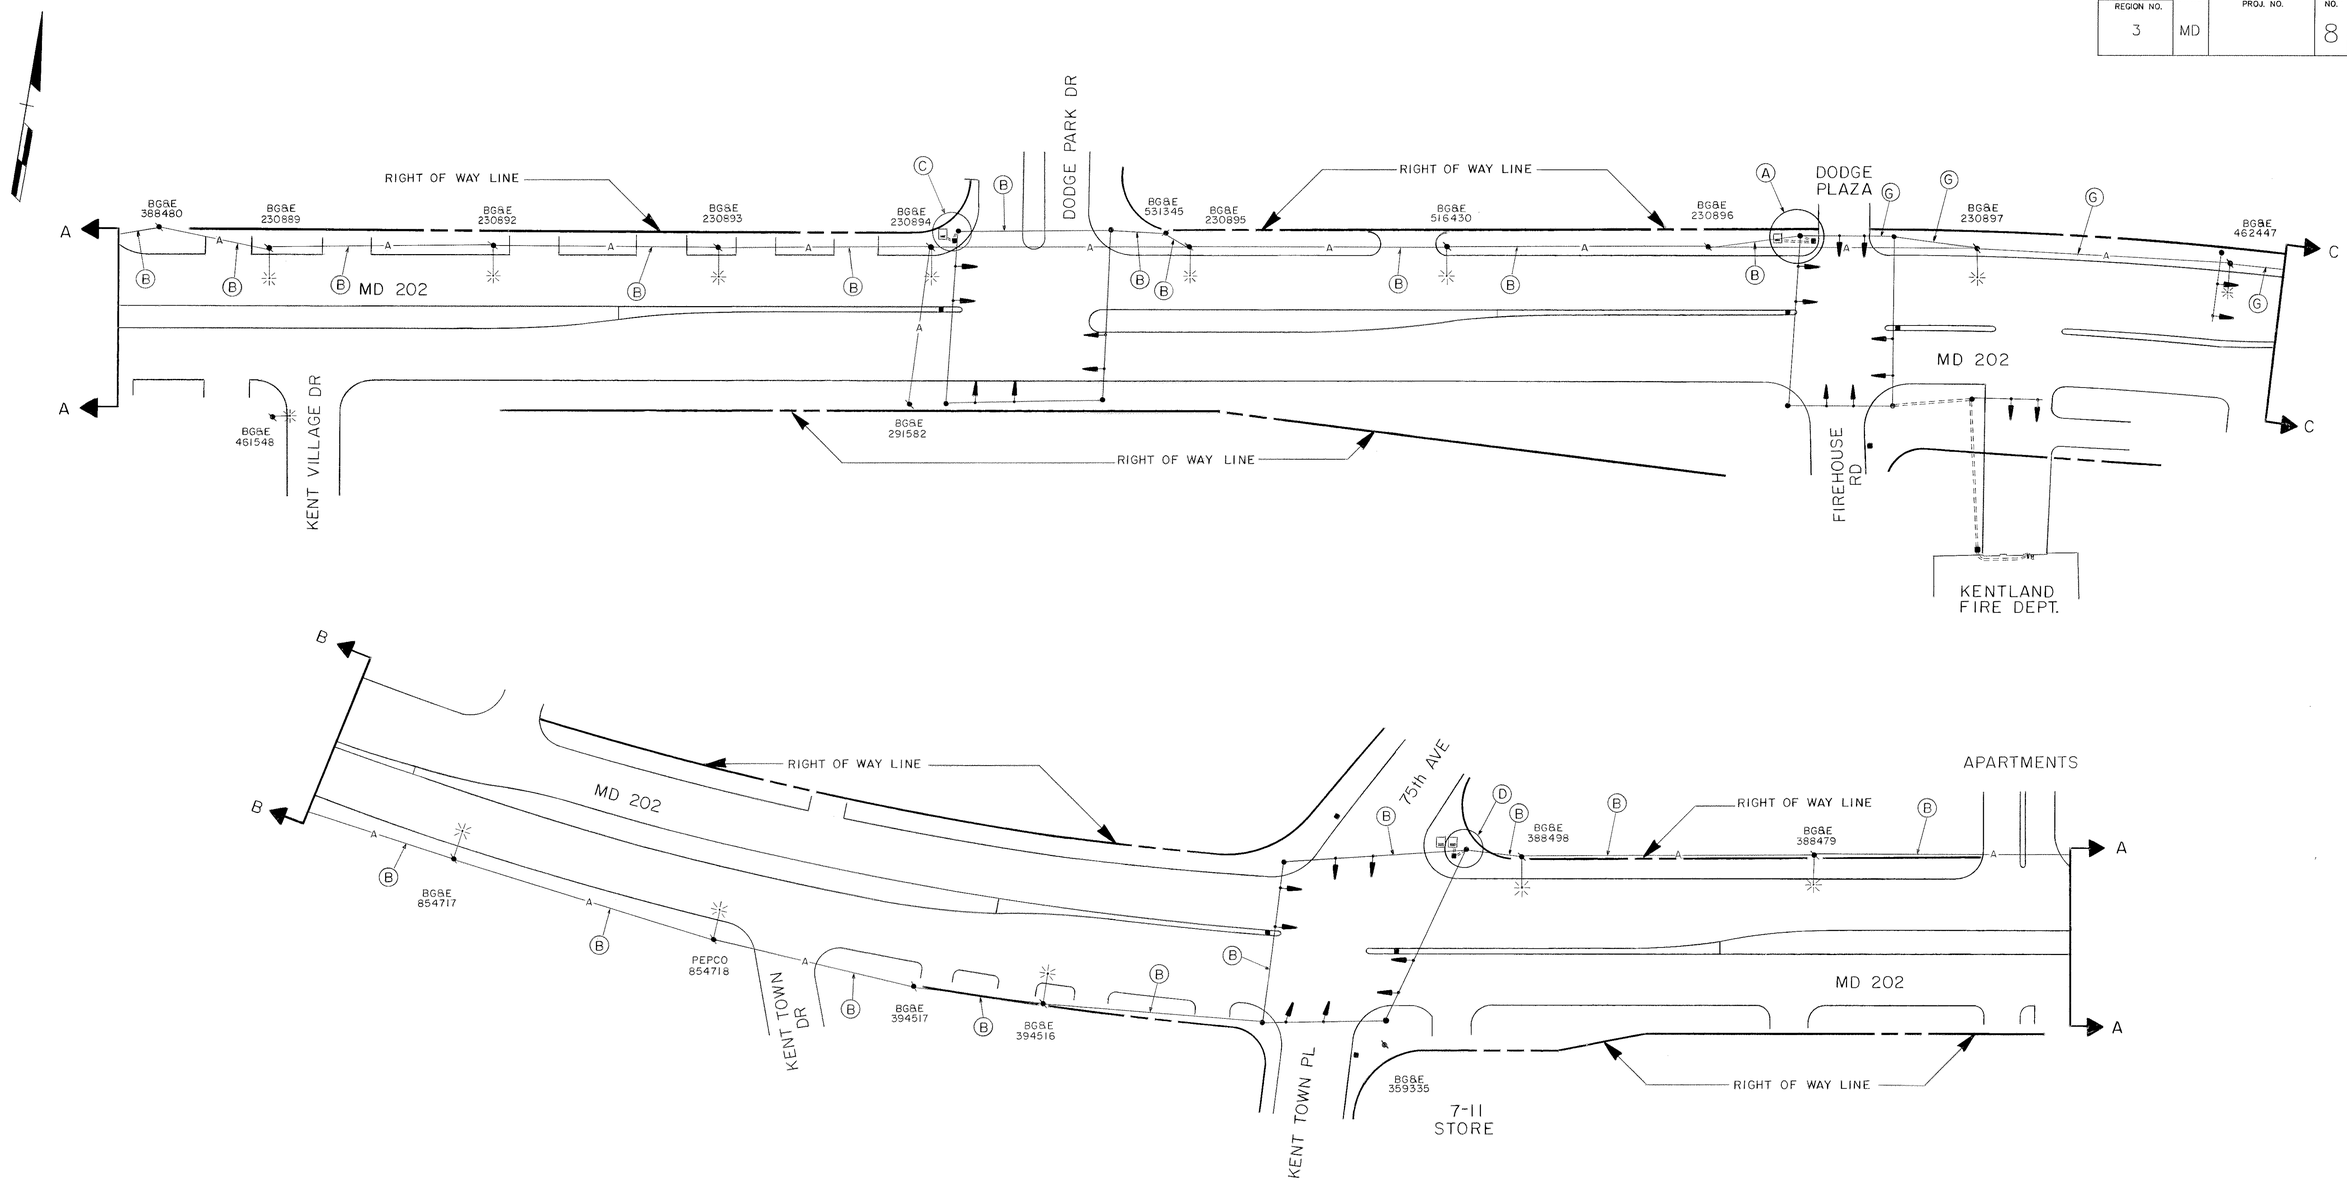

PRE-EMPTION INTERCONNECT PLAN

SHEET NO. 1 OF 3 SHEETS

LEGEND OF UNDERGROUND AND OVERHEAD UTILITIES

AERIAL CABLE	— A — A — A — A
ELECTRIC	— E — E — E — E
TELEPHONE	— T — T — T — T
GAS	— G — G — G — G
SEWER	— S — S — S — S
WATER	— W — W — W — W
CABLE TV	— TV — TV — TV — TV

STREET TRAFFIC STUDIES, LTD.
Gateway International
1302 Concourse Drive, Suite 104
Linthicum, Maryland 21090
(301) 859-3553

REVISIONS

APPROVALS

CHIEF, DESIGN SECTION 4/18/91

ASST. DISTRICT ENGINEER, TRAFFIC

for CHIEF, TRAFFIC ENGINEERING DIVISION 4/18/91

DEPUTY CHIEF ENGINEER, TRAFFIC 4/22/91

MDOT – STATE HIGHWAY ADMINISTRATION
Office of Traffic
TRAFFIC ENGINEERING DIVISION

LOG-Mi-16020212.07

DRAWN BY: W J NIES (FOR STS)
DES. BY: R R ZACHERL (FOR STS)
CHK. BY: 4-18-91

MD 202 AND KENTLAND V.F.D. WEST TO MD 202 AND PENNSY DR
COUNTY PRINCE GEORGE'S

DATE: 4-14-91
SCALE: 1"=50'
F.A.P. NO.
S.H.A. NO.
TS/STD. NO. 3199
SHEET NO. 1 OF 3