F H W A REGION NO.	STATE	FED. AID PROJ. NO.	SHEET NO.	TOTAL SHEETS
3	MD		10	10

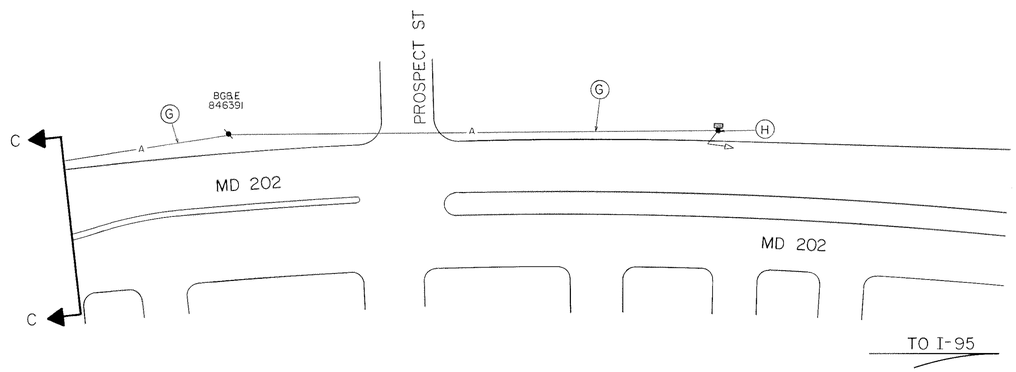

PRE-EMPTION INTERCONNECT PLAN

SHEET NO. 3 OF 3 SHEETS

LEGEND OF UNDERGROUND AND OVERHEAD UTILITIES

AERIAL CABLE —— A —— A —— A —— A
ELECTRIC —— E —— E —— E —— E
TELEPHONE —— T —— T —— T —— T
GAS —— G —— G —— G —— G
SEWER —— S —— S —— S —— S
WATER —— W —— W —— W —— W
CABLE TV —— TV —— TV —— TV —— TV

STREET TRAFFIC STUDIES, LTD.®
Gateway International
1302 Concourse Drive, Suite 104
Linthicum, Maryland 21090
(301) 859-3553

REVISIONS	APPROVALS
	CHIEF, DESIGN SECTION 4/12/91
	ASST. DISTRICT ENGINEER, TRAFFIC
	for CHIEF, TRAFFIC ENGINEERING DIVISION 4/12/91
	DEPUTY CHIEF ENGINEER, TRAFFIC 4/22/91

MDOT — STATE HIGHWAY ADMINISTRATION
Office of Traffic
TRAFFIC ENGINEERING DIVISION

Log mile: 16020212.12

DRAWN BY: W J NIES (FOR STS)
DES. BY: R R ZACHERL (FOR STS)
CHK. BY: 4-10-91 4/10/91

MD 202 FIREHOUSE PRE-EMPTION SYSTEM
COUNTY PRINCE GEORGE'S

DATE: 4-10-91
SCALE: 1"=50'
F.A.P. NO.
S.H.A. NO.
TS/STD. NO. 3199 X1
SHEET NO. 3 OF 3

Folder # 47

16020212.12