REG.	STATE	PROJECT	SHEET NO	TOTAL SHEETS
NC	MD.	BW 1A24, B15	132	468

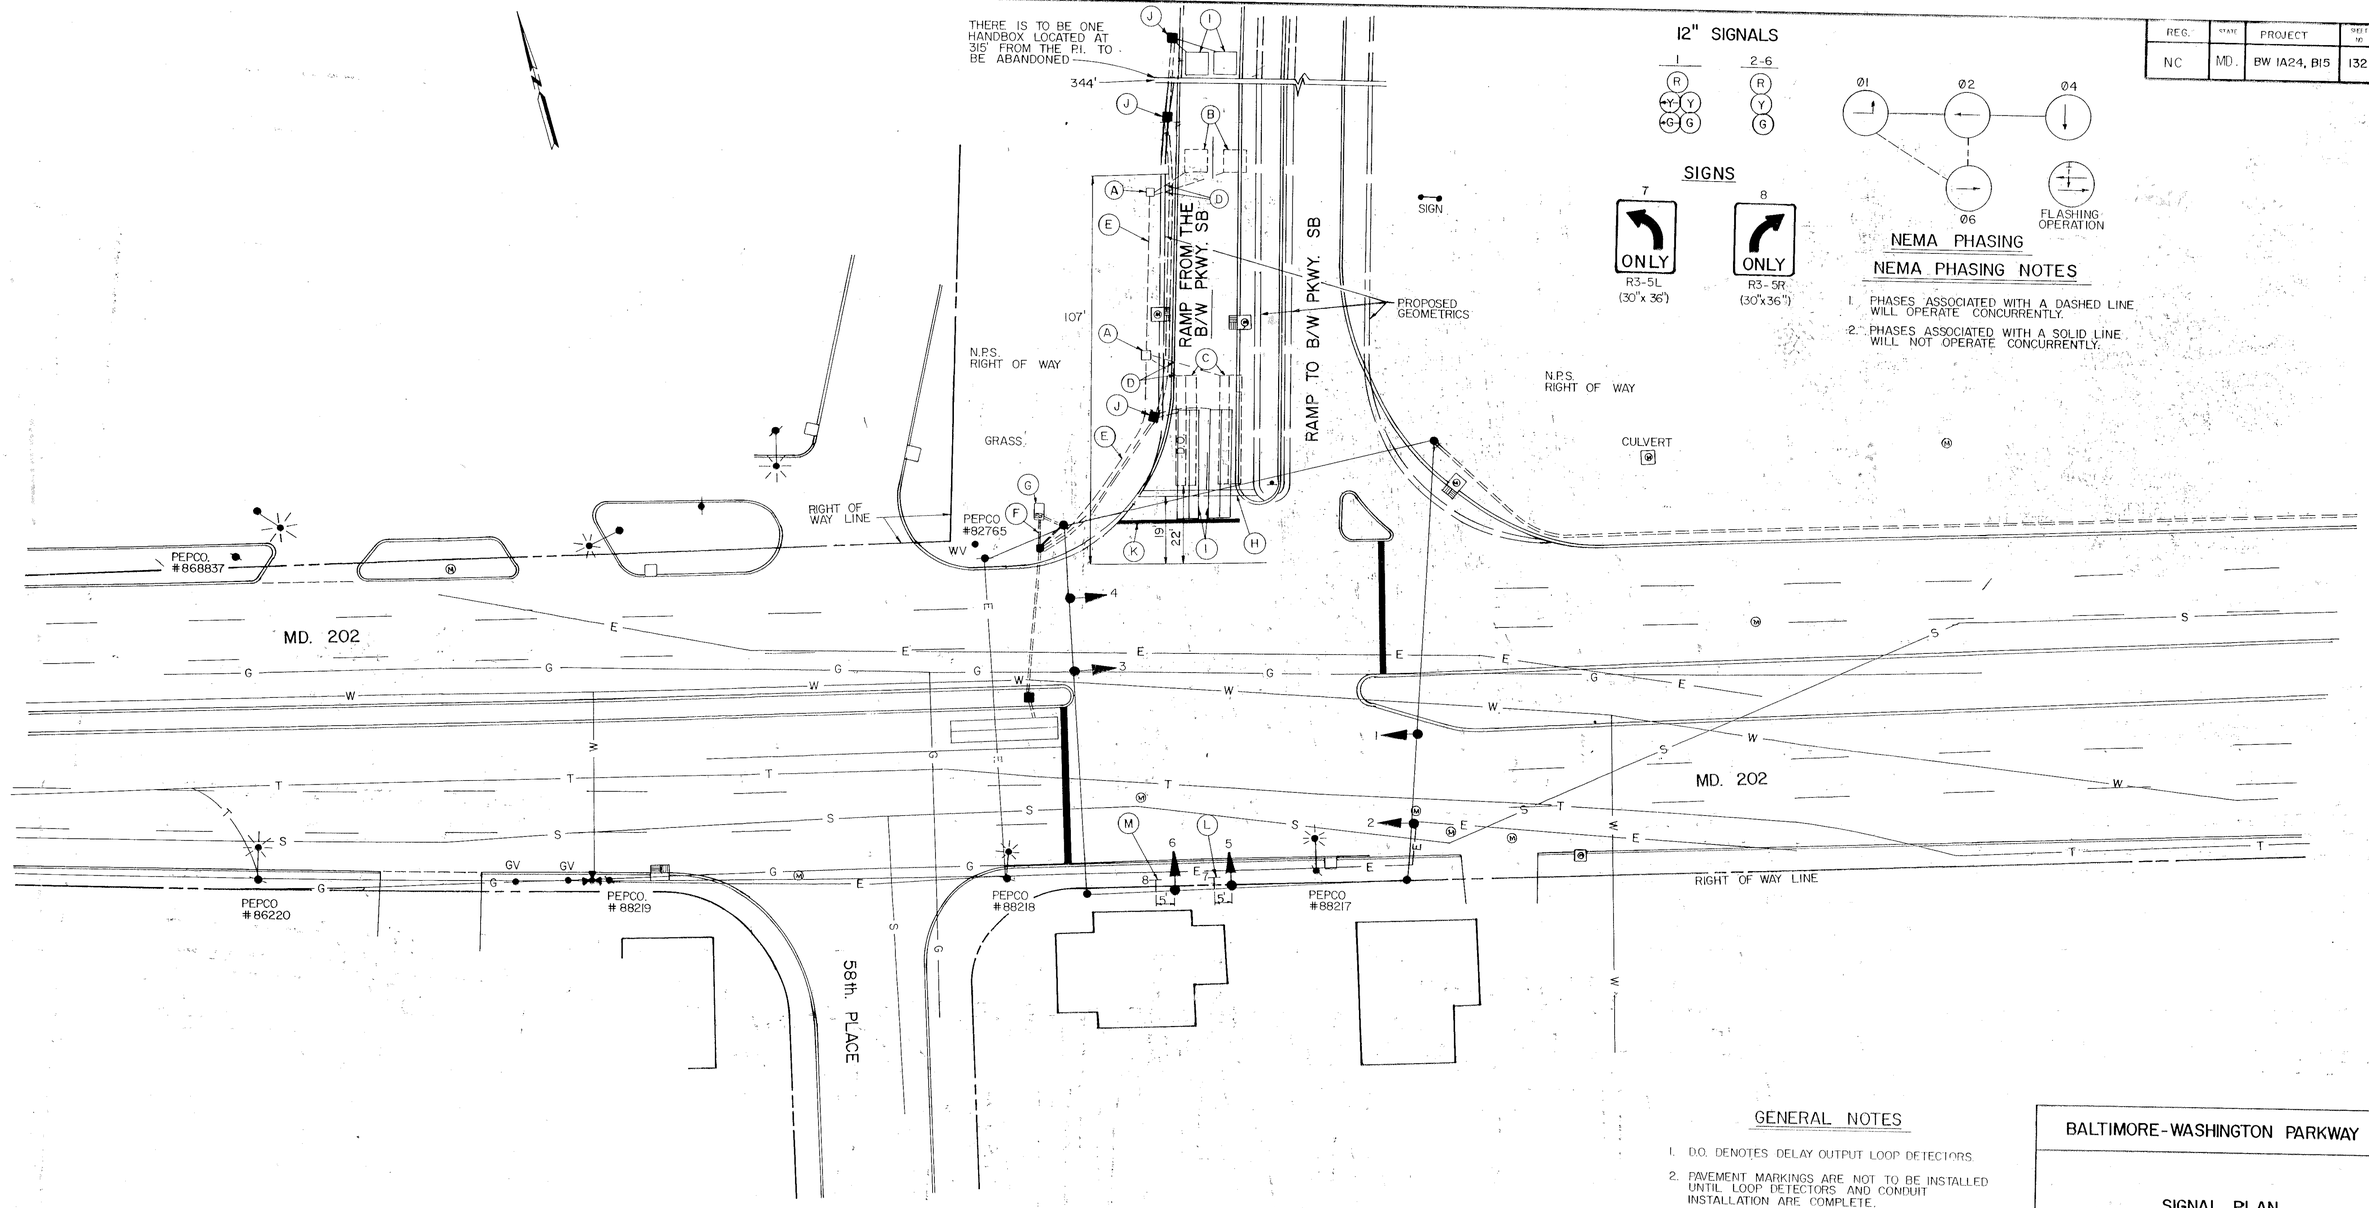

12" SIGNALS

SIGNS

R3-5L (30"x 36")

R3-5R (30"x36")

NEMA PHASING

NEMA PHASING NOTES

1. PHASES ASSOCIATED WITH A DASHED LINE WILL OPERATE CONCURRENTLY.
2. PHASES ASSOCIATED WITH A SOLID LINE WILL NOT OPERATE CONCURRENTLY.

GENERAL NOTES

1. D.O. DENOTES DELAY OUTPUT LOOP DETECTORS.
2. PAVEMENT MARKINGS ARE NOT TO BE INSTALLED UNTIL LOOP DETECTORS AND CONDUIT INSTALLATION ARE COMPLETE.
3. THE PAVEMENT MARKINGS DETAILED ARE PROPOSED AND SHALL BE INSTALLED BY THE CONTRACTOR IN ACCORDANCE WITH SHA STANDARDS.
4. THIS IS A REVISION TO ORIGINAL CONTRACT NO. P 368-385.

LEGND OF UNDERGROUND AND OVERHEAD UTILITIES

AERIAL CABLE	A
ELECTRIC	E
TELEPHONE	T
GAS	G
SEWER	S
WATER	W
CABLE TV	TV

JOHNSON, MIRMIRAN & THOMPSON, P.A.

72 LOVETON CIRCLE
SPARKS, MARYLAND

REVISIONS	
A 11/6/92	BW 1A24, B15 REPLACEMENT OF LOOP DETECTORS DUE TO GEOMETRIC CONSTRUCTION.
TMS	

APPROVALS

CHIEF, ENGINEERING DESIGN SECTION

ASST. DEPUTY ENGINEER, TRAFFIC

DIRECTOR, BUREAU OF TRAFFIC ENGINEERING

DIRECTOR, OFFICE OF TRAFFIC

THIS IS A REVISION TO ORIGINAL CONTRACT

MDOT — STATE HIGHWAY ADMINISTRATION
Office of Traffic & Safety
TRAFFIC ENGINEERING DESIGN DIVISION

ORIGINAL INFORMATION

DRAWN BY: LES TOWNSEND
DES. BY:
CHK. BY:
DATE: JULY 29, 1972 T.A.P. NO.
SCALE: 1"=20' S.H.A. NO.

SIGNAL NO. 16045

MD 202 & SB RAMP
FOR B.W. PKWY.

COUNTY: PRINCE GEORGE'S

IS/FILE NO. TS 651 A

SHEET NO. 132 OF 468

BALTIMORE-WASHINGTON PARKWAY

SIGNAL PLAN

DATE: OCT. 1993

JOHNSON, MIRMIRAN, & THOMPSON
72 LOVETON CIRCLE
SPARKS, MD.

16020213.97