F.H.WA REGION NO	STATE	FED. AID PROJ. NO.	SHEET NO.	TOTAL SHEETS
3	MD.		2	7

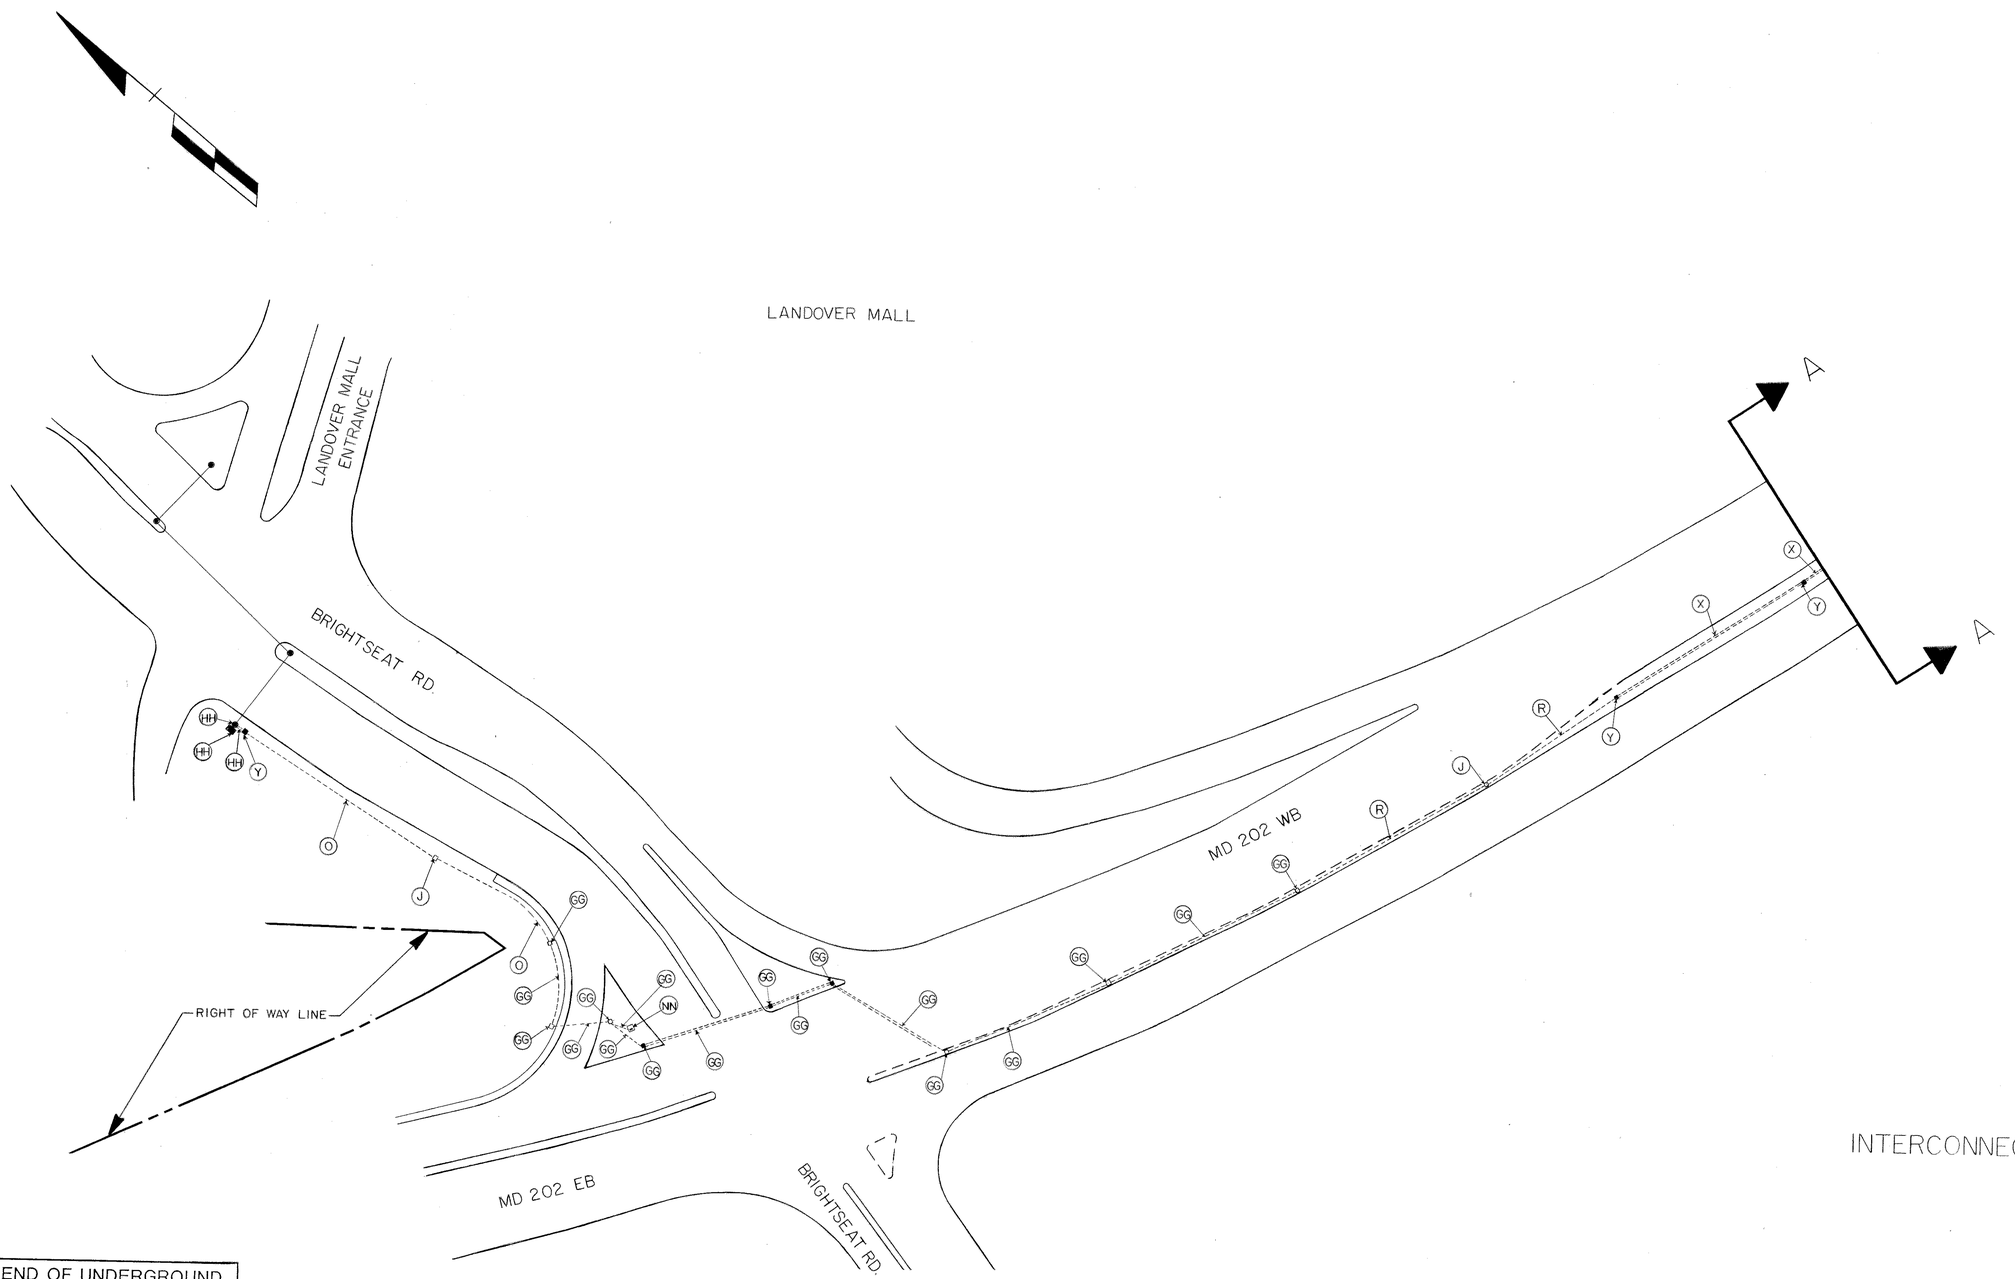

INTERCONNECT PLAN

LEGEND OF UNDERGROUND AND OVERHEAD UTILITIES

AERIAL CABLE	A — A — A — A
ELECTRIC	E — E — E — E
TELEPHONE	T — T — T — T
GAS	G — G — G — G
SEWER	S — S — S — S
WATER	W — W — W — W
CABLE TV	TV — TV — TV — TV

STREET TRAFFIC STUDIES, LTD.®
Gateway International
1302 Concourse Drive, Suite 104
Linthicum, Maryland 21090
(301) 859-3553

REVISIONS

APPROVALS

CHIEF, SIGNAL DESIGN SECTION 4/6/89

ASST. DISTRICT ENGINEER, TRAFFIC 4/5/89

CHIEF, BUREAU OF TRAFFIC ENGINEERING 4/6/89

DEPUTY CHIEF ENGINEER, OFFICE OF TRAFFIC 4/12/89

MARYLAND DEPARTMENT OF TRANSPORTATION
STATE HIGHWAY ADMINISTRATION – OFFICE OF TRAFFIC
BUREAU OF TRAFFIC ENGINEERING

DRAWN BY B.K. MILLER (FOR STS)
DES. BY: R.R. ZACHERL (FOR STS)
CHK. BY: 4/6/89

MD 202 AND BRIGHTSEAT TO I-95 RAMP AND LANDOVER MALL ENT.

COUNTY: PRINCE GEORGE'S

DATE: 12-16-88
SCALE: 1" = 50'
F.A.P. NO.
S.H.A. NO. BW-230-802-312
TS/FILE NO. 880A
SHEET NO. 2 OF 7

1602 0210.05