## DIMENSION DIAGRAM

SCALE: 1" = 10'

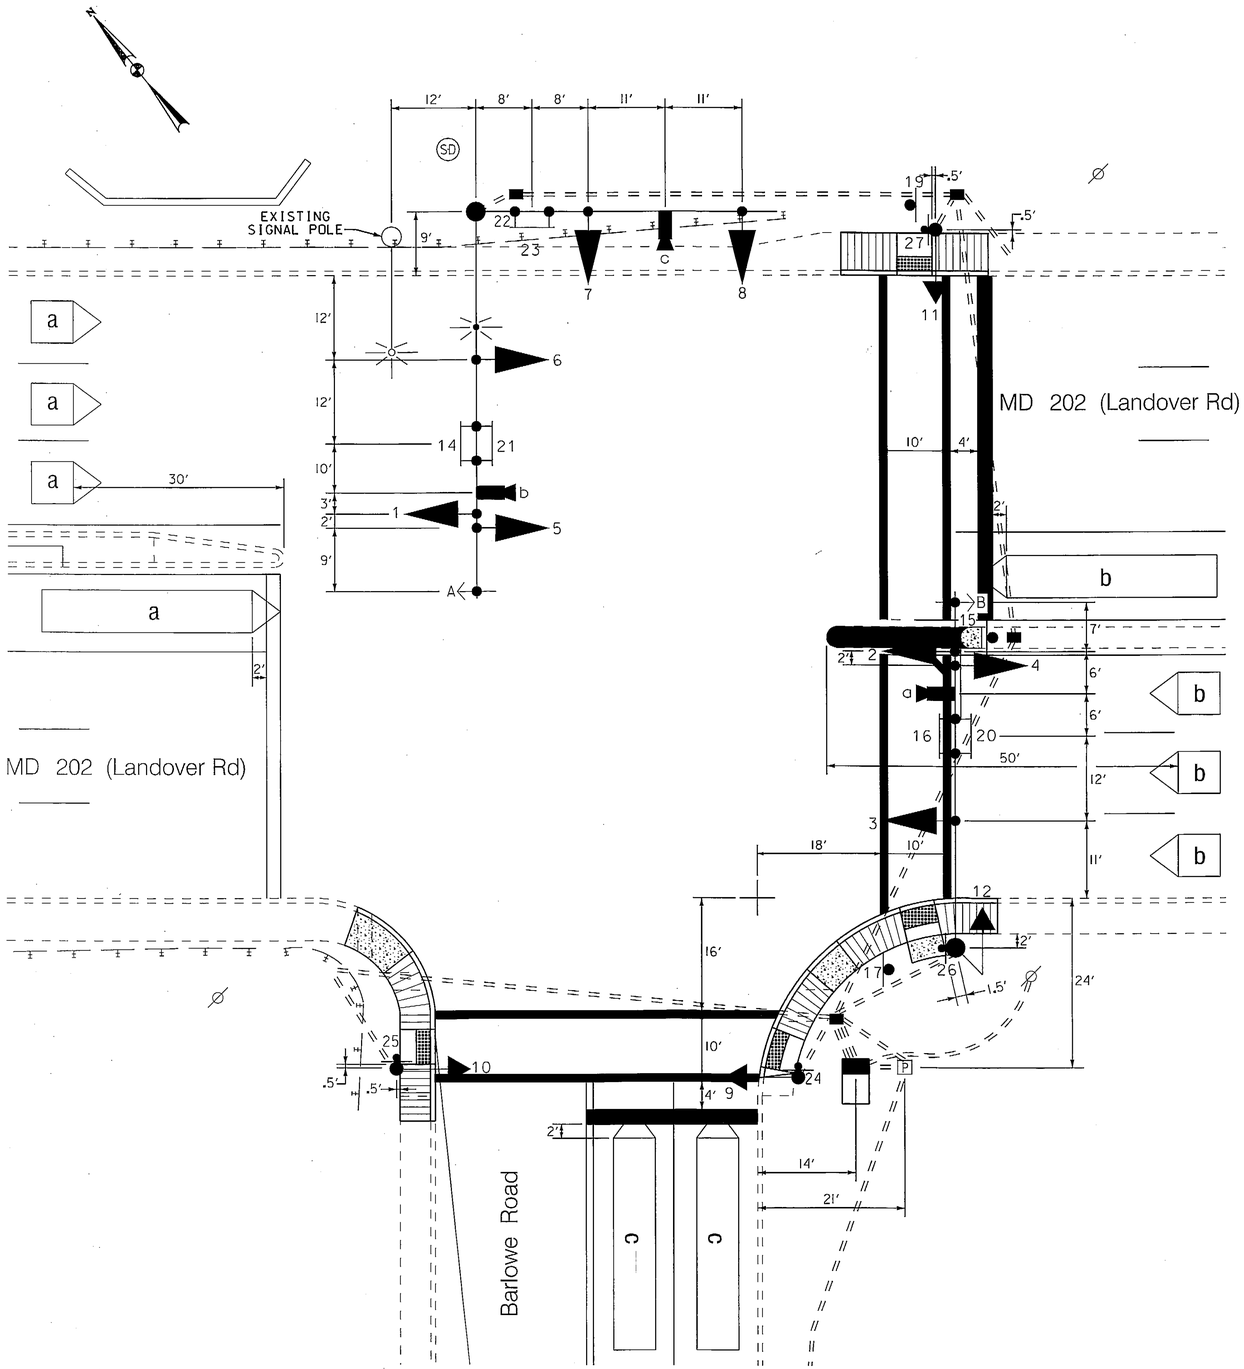


## PHASE CHART

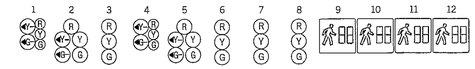

| | 1 | 2 | 3 | 4 | 5 | 6 | 7 | 8 | 9 | 10 | 11 | 12 |
|---|---|---|---|---|---|---|---|---|---|---|---|---|
| PHASE 1 AND 5 | R ←G— | R ←G— | R | R ←G— | R ←G— | R | R | R | DW | DW | DW | DW |
| 1 AND 5 CHANGE | PHASE 1 + 5 MAY CHANGE TO PHASE 1 + 6, PHASE 2 + 5 OR PHASE 2 + 6 | | | | | | | | | | | |
| PHASE 1 + 6 | G ←G— | G ←G— | G | R | R | R | R | R | DW | DW | DW | DW |
| 1 + 6 CHANGE | G ←Y— | G ←Y— | G | R | R | R | R | R | DW | DW | DW | DW |
| PHASE 2 + 5 | R | R | R | G ←G— | G ←G— | G | R | R | DW | DW | DW | DW |
| 2 + 5 CHANGE | R | R | R | G ←Y— | G ←Y— | G | R | R | DW | DW | DW | DW |
| PHASE 2 + 6 | G | G | G | G | G | G | R | R | WK | WK | DW | DW |
| PED CLEARANCE | G | G | G | G | G | G | R | R | FL/DW | FL/DW | DW | DW |
| 2 + 6 CHANGE | Y | Y | Y | Y | Y | Y | R | R | DW | DW | DW | DW |
| PHASE 4 | R | R | R | R | R | R | G | G | DW | DW | DW | DW |
| 4 CHANGE | R | R | R | R | R | R | Y | Y | DW | DW | DW | DW |
| PHASE 4 ALT | R | R | R | R | R | R | G | G | DW | DW | WK | WK |
| PED CLEARANCE | R | R | R | R | R | R | G | G | DW | DW | FL/DW | FL/DW |
| 4 ALT CHANGE | R | R | R | R | R | R | Y | Y | DW | DW | DW | DW |
| EMERGENCY PRE-EMPTION | G | G | G | G | G | G | R | R | DW | DW | DW | DW |
| | Y | Y | Y | Y | Y | Y | R | R | DW | DW | DW | DW |
| FLASHING OPERATION | FL/Y | FL/Y | FL/Y | FL/Y | FL/Y | FL/Y | FL/R | FL/R | DARK | DARK | DARK | DARK |

TOD NO:XX445-13
SHA NO:PG719A57/B57
MD 202@ BARLOWE RD

STATE OF MARYLAND
DEPARTMENT OF TRANSPORTATION
STATE HIGHWAY ADMINISTRATION
OFFICE OF TRAFFIC & SAFETY
TRAFFIC ENGINEERING DESIGN DIVISION

MD 202 (Landover Road) and Barlowe Road

# GENERAL INFORMATION SHEET

SCALE NONE DATE January 8, 2009 CONTRACT NO. XX4455185

DESIGNED BY S. Bloss
DRAWN BY S. Bloss
CHECKED BY N. Leary
FAP NO.

COUNTY Prince George's
LOGMILE 16020210.35
TIMS NO. H642
TOD NO.

TS NO. 576 D | DRAWING TSP--2 OF 3 | SHEET NO. 2 OF 3

Whitman, Requardt and Associates, LLP
Engineers, Architects and Planners
801 South Caroline Street
Baltimore, Maryland 21231
410-235-3450

PLOTTED: $DATETIME$
FILE: $FILE$

BY: $USERNAME$