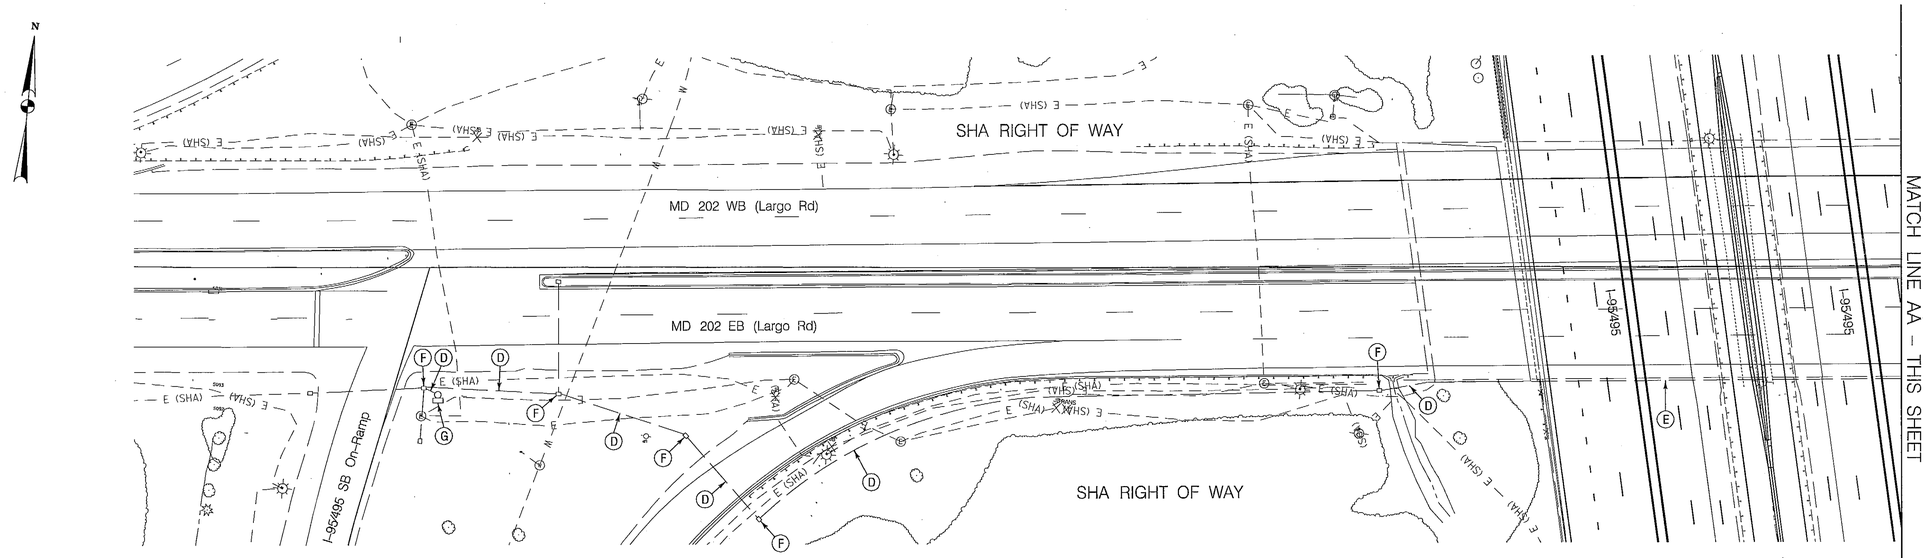

GENERAL NOTE

REMOVE AND DISPOSE OF ALL UNUSED INTERCONNECT CABLE.

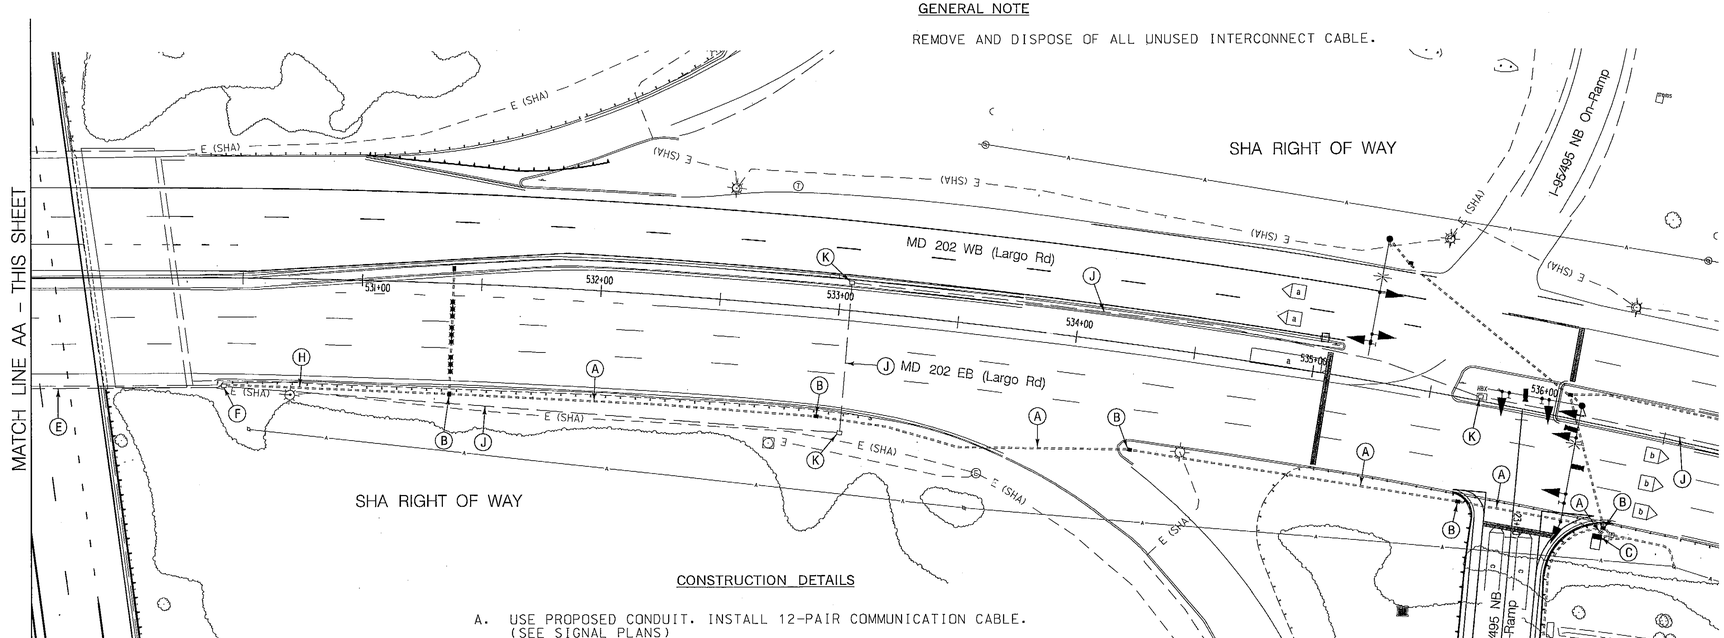

CONSTRUCTION DETAILS

A. USE PROPOSED CONDUIT. INSTALL 12-PAIR COMMUNICATION CABLE. (SEE SIGNAL PLANS)
B. USE PROPOSED HANDHOLE. INSTALL 12-PAIR COMMUNICATION CABLE. (SEE SIGNAL PLANS)
C. USE PROPOSED BASE MOUNTED CABINET AND CONTROLLER. INSTALL 12 PAIR COMMUNICATION CABLE. (SEE SIGNAL PLANS)
D. USE EXISTING CONDUIT. INSTALL 12-PAIR COMMUNICATION CABLE.
E. USE EXISTING CONDUIT ATTACHED TO BRIDGE. INSTALL 12-PAIR COMMUNICATION CABLE.
F. USE EXISTING HANDHOLE. INSTALL 12-PAIR COMMUNICATION CABLE.
G. USE EXISTING POLE MOUNTED CABINET AND CONTROLLER. INSTALL 12-PAIR COMMUNICATION CABLE.
H. INSTALL 3 IN. PVC SCHEDULE 80 ELECTRICAL CONDUIT - TRENCHED. INSTALL 12-PAIR COMMUNICATION CABLE.
J. CAP AND ABANDON EXISTING CONDUIT.
K. REMOVE EXISTING HANDHOLE.

GEOMETRIC LEGEND

EXISTING
PROPOSED

UTILITY LEGEND

SD — SD — STORM DRAIN
G — G — GAS MAIN
W — W — WATER MAIN
S — S — SEWER MAIN
E — E — ELECTRIC CABLES
A — A — AERIAL CABLES
T — T — TELEPHONE CABLES
F — F — FIBER-OPTIC

APPROVALS

TEAM LEADER 8/31/07
ASST. DIV. CHIEF 8-30-07
DIVISION CHIEF 9/4/07
OFFICE DIRECTOR 9/13

REVISIONS

PLOTTED: 08-27-2007
FILE: n:\31611-000\cadd\pSG-C008_md202.dgn

WR&A
Whitman, Requardt and Associates, LLP
Engineers, Architects and Planners
801 South Caroline Street
Baltimore, Maryland 21231
410-235-3450

THE LANE CONSTRUCTION CORPORATION
OVER 100 YEARS
A Commitment to Excellence

BY: jrasmussen

SHA
STATE OF MARYLAND
DEPARTMENT OF TRANSPORTATION
STATE HIGHWAY ADMINISTRATION
OFFICE OF TRAFFIC & SAFETY
TRAFFIC ENGINEERING DESIGN DIVISION

MD 202 (Largo Road) from
I-95495 SB On-Ramp to I-95495 NB Off-Ramp

INTERCONNECT PLAN

SCALE 1" = 30' DATE AUGUST 23, 2007 CONTRACT NO. PG638517Z

DESIGNED BY S. Bloss
DRAWN BY S. Bloss
CHECKED BY N. Leary/C. Strapp
FAP NO. AC-IM-95-3(177)N
COUNTY PRINCE GEORGE'S
LOGMILE 16.00209.32-16.00209.61
TIMS NO. 1023
TOD NO.

TS NO. 4614-IC | DRAWING TSP-6 OF 12 | SHEET NO. 7 OF 13