DRILL HOLES

BORDER REV: DATE: June 1, 2004

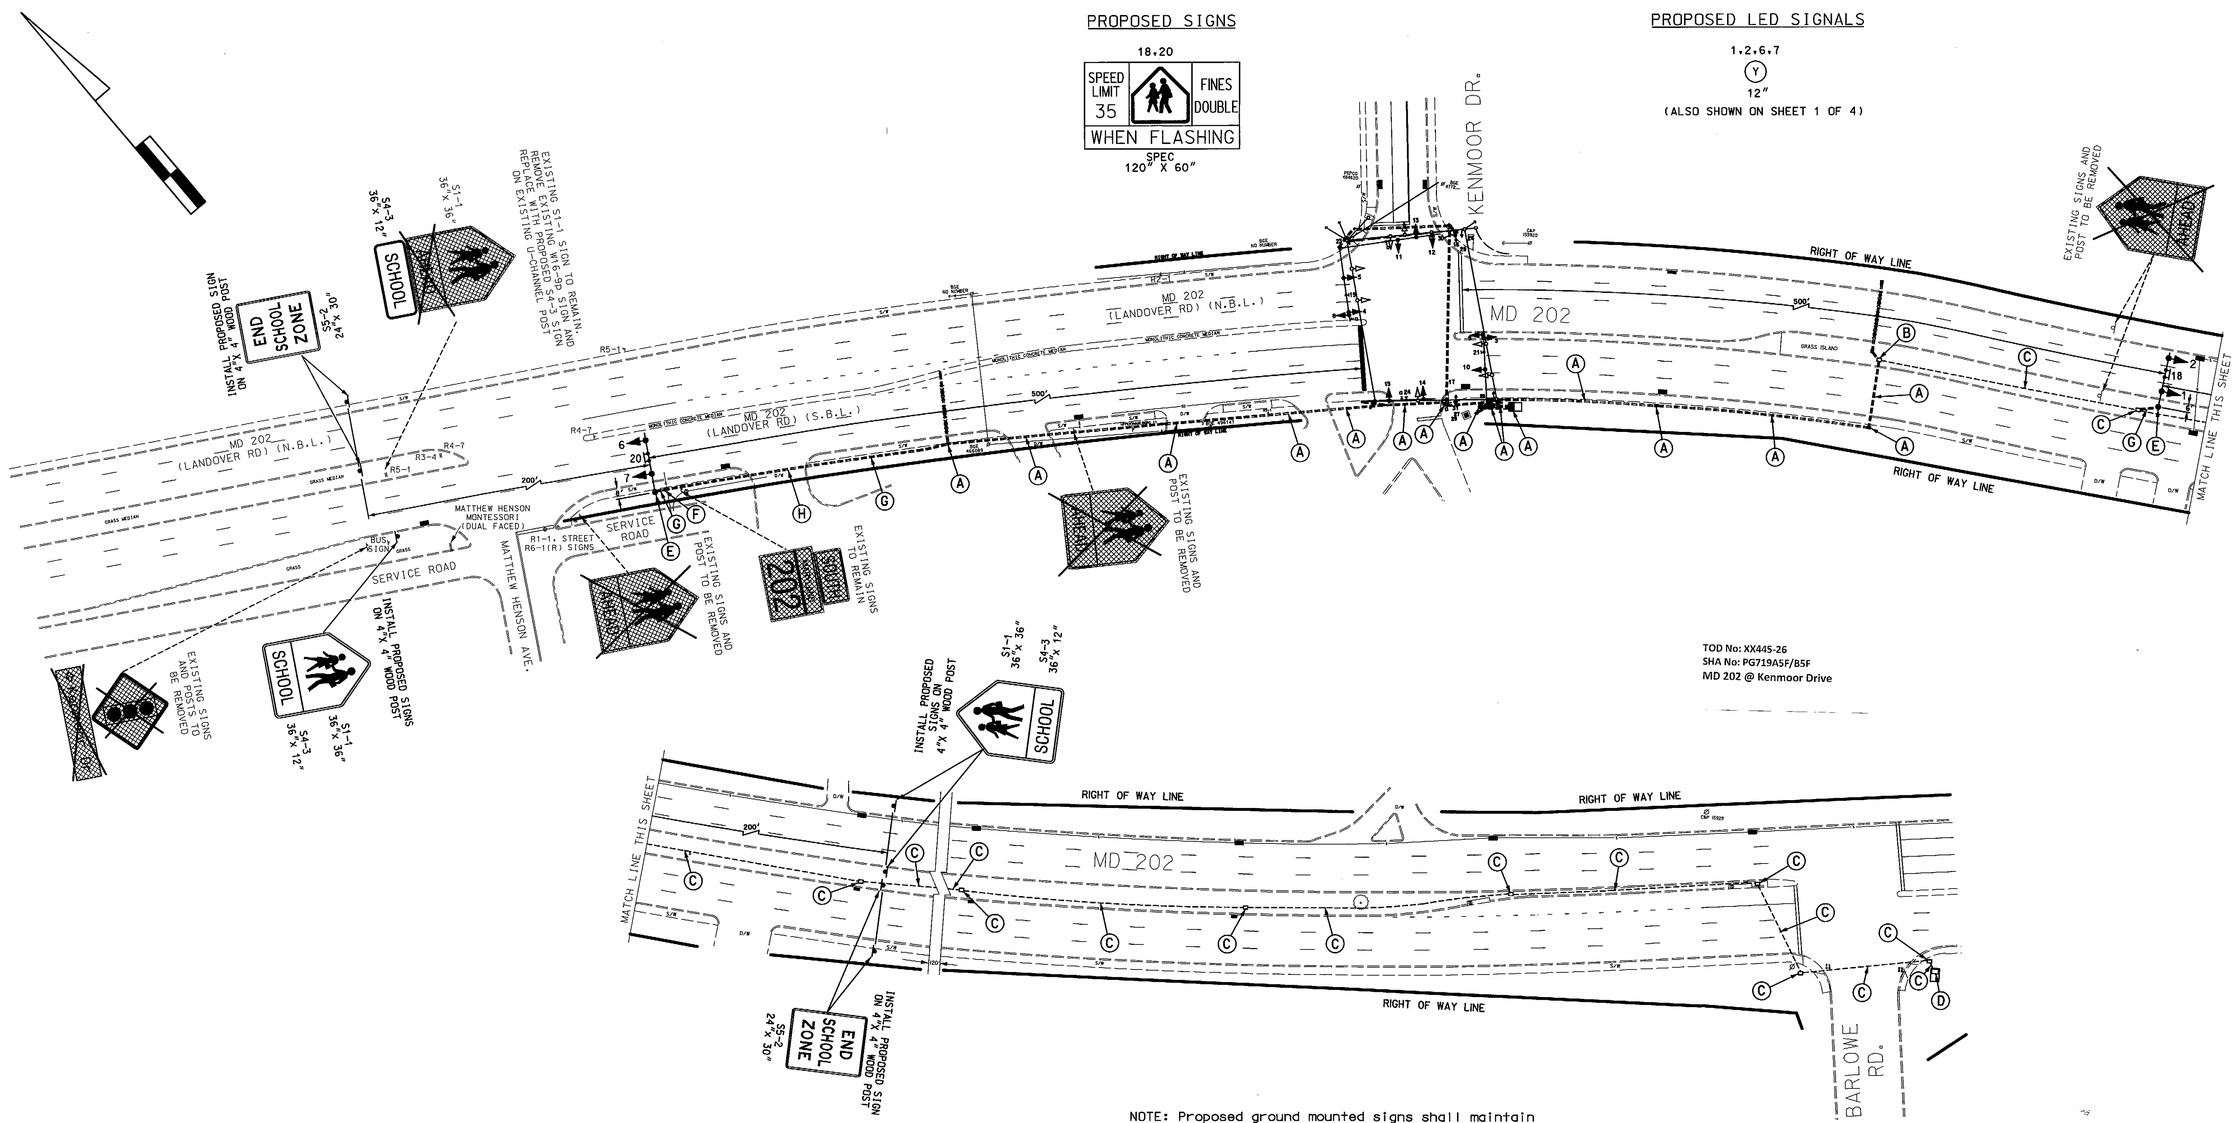

NOTE: Proposed ground mounted signs shall maintain a minium of 7' above grade to bottom of sign.

CONSTRUCTION DETAILS

A. Install proposed traffic signal equipment as detailed on the Traffic Signal plan (Sheet 1 of 4) and the Wiring Diagram (Sheet 3 of 4).

B. Use existing handhole.

C. Maintain existing conduit and/or handhole.

D. Maintain existing cabinet and/or controller.

E. Install 21' steel pole with 60' mastarm (cut to 40') along with signal heads and sign. (Note: 1-3", 90° polyvinyl chloride (schedule 80) bend.)

F. Install handhole.

G. Install 3" polyvinyl chloride electrical conduit (Schedule 80) (Trenched.)

H. Install 3" polyvinyl chloride electrical conduit (Schedule 80) (Bored.)

SIGNING LEGEND
EXISTING SIGN (TO BE REMOVED)
EXISTING SIGN
PROPOSED SIGN

GEOMETRIC LEGEND	
PROPOSED	
EXISTING	

LEGEND OF UNDERGROUND AND OVERHEAD UTILITIES		
AERIAL CABLE	A	A
ELECTRIC	E	E
TELEPHONE	T	T
GAS	G	G
SEWER	S	S
WATER	W	W
CABLE TV	TV	TV

STREET TRAFFIC STUDIES, LTD.
400 Crain Hwy. NW.
Glen Burnie, MD 21061
Ph (410) 590-5500
Fax (410) 590-6637

58091a.dgn

APPROVALS
TEAM LEADER
ASST. DIV.
DIVISION CHIEF
OFFICE DIRECTOR

ORIGINAL ON FILE

REVISIONS		
B	SHA NO.: XX4455185 REDESIGN I/C AND ADD SCHOOL HIB TIMS NO.: K018	8-24-10
A	EXTEND EXISTING I/C SYSTEM	10-29-99

PLOTTED: \$DATETIME\$
FILE: \$FILE\$

STATE OF MARYLAND
DEPARTMENT OF TRANSPORTATION
STATE HIGHWAY ADMINISTRATION

MD 202 FROM BARLOWE RD. TO MATTHEW HENSON AVE.

INTERCONNECT AND SIGNING PLAN

SCALE 1"= 50' DATE 9-29-99 CONTRACT NO. AC-STPG-CMS-0005(109)E

DESIGNED BY
DRAWN BY D.A.NIES
CHECKED BY E.M.MILESKY
F.A.P. NO. XX1005885
COUNTY PRINCE GEORGE'S
LOGMILE
TIMS NO.
TOD NO.

TS NO.576X1-IC | DRAWING NO. 4 OF 4 | SHEET NO. OF

DRILL HOLES

DRILL HOLES

8/24/2010 10:56:10 AM