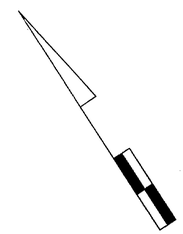

MD 202 IS CONSIDERED TO RUN IN A NORTH-SOUTH DIRECTION

EXISTING SIGNS

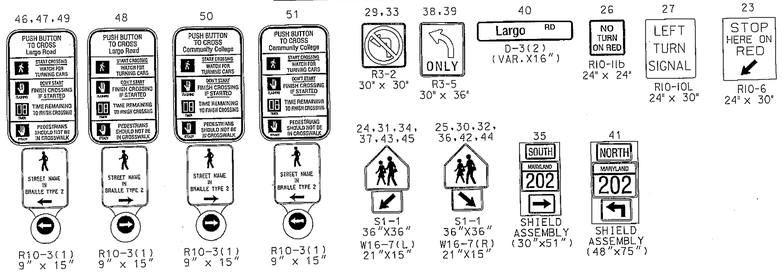

EXISTING SIGNALS

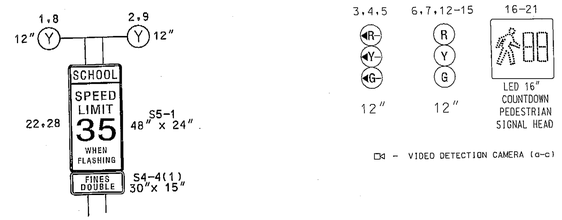

NEMA PHASING

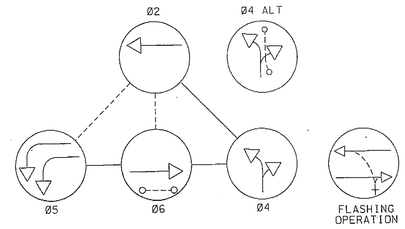

PHASING NOTES:
1.) PHASES ASSOCIATED BY A DASHED LINE WILL OPERATE CONCURRENTLY
2.) PHASES ASSOCIATED BY A SOLID LINE WILL NOT OPERATE CONCURRENTLY

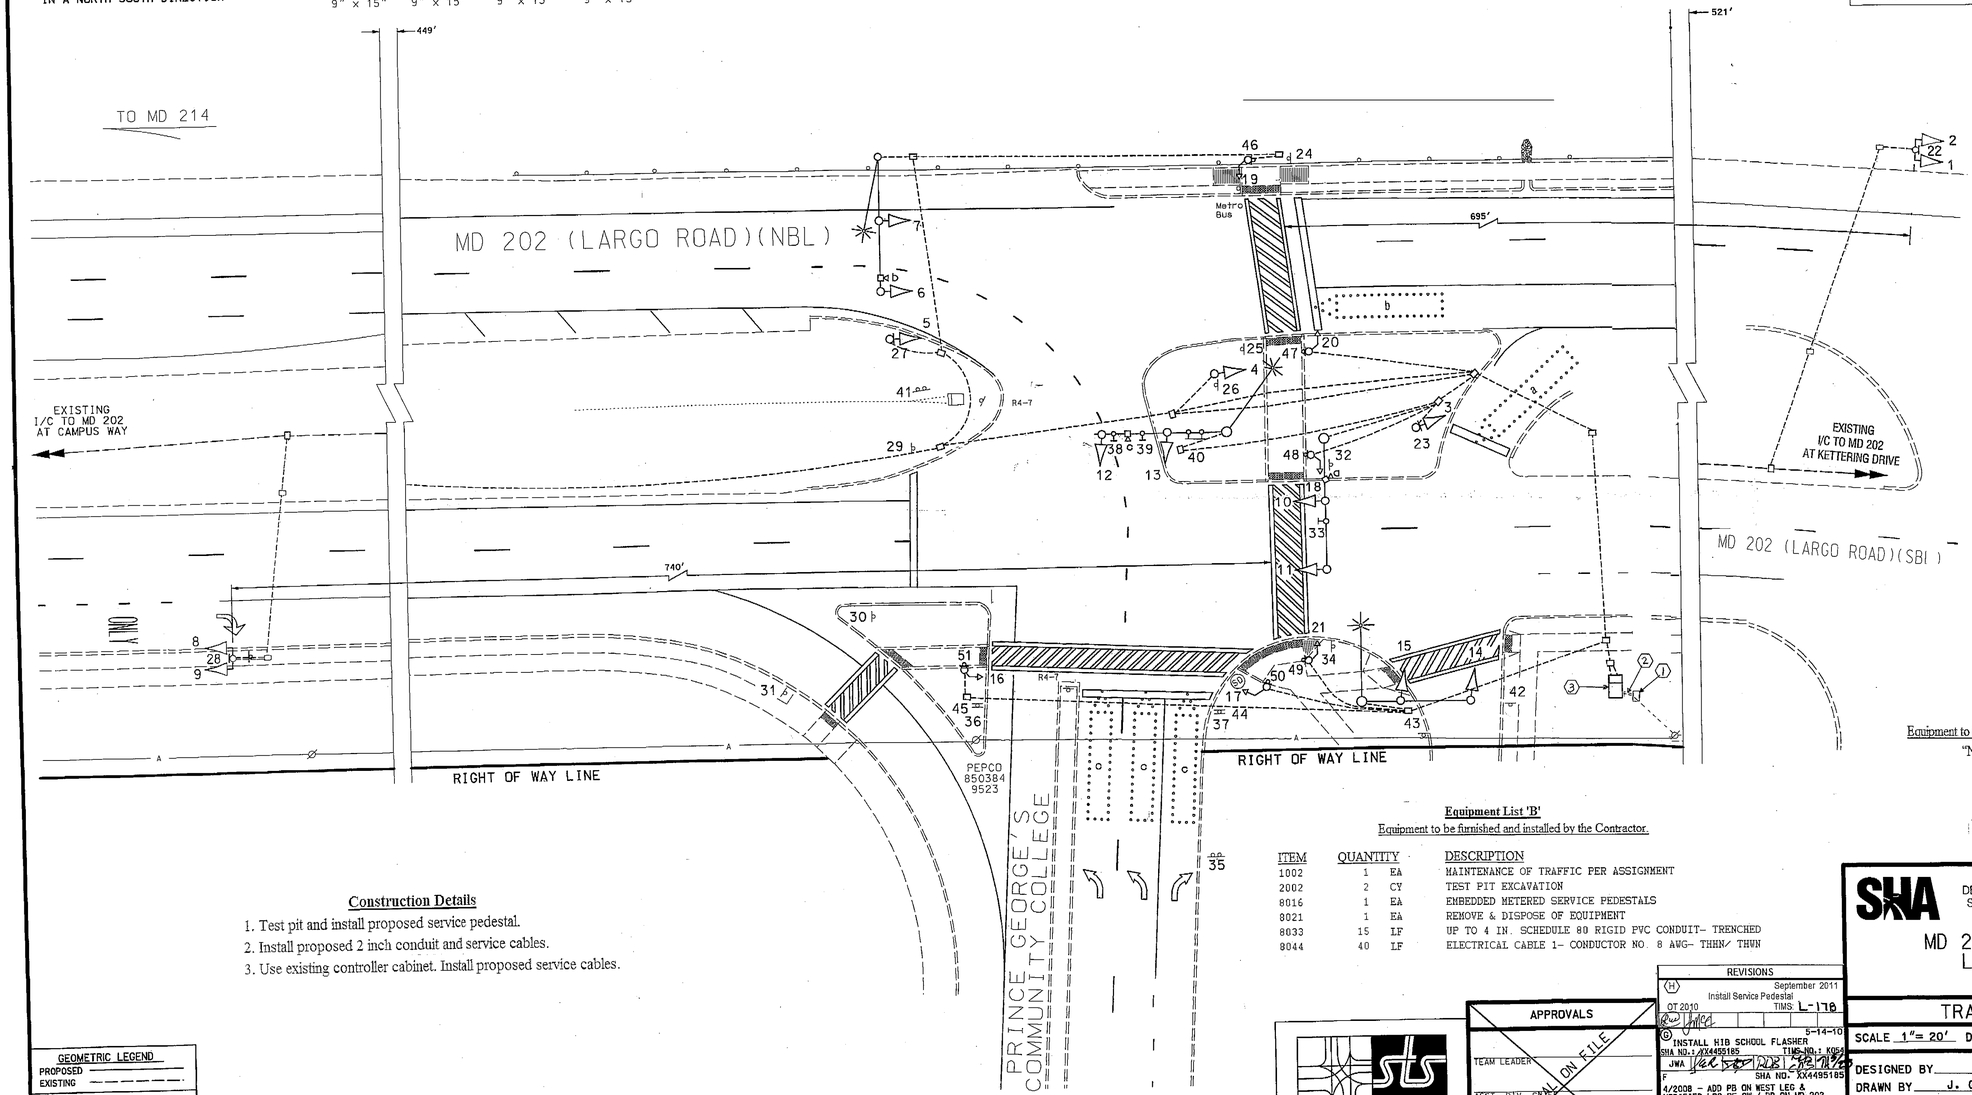

Equipment List 'A'

Equipment to be supplied SHA and installed By the Contractor

"NO S.H.A. MATERIALS NEEDED"

Equipment List 'C'

Removed and Salvaged Items

NONE

Equipment List 'B'

Equipment to be furnished and installed by the Contractor.

ITEM	QUANTITY		DESCRIPTION
1002	1	EA	MAINTENANCE OF TRAFFIC PER ASSIGNMENT
2002	2	CY	TEST PIT EXCAVATION
8016	1	EA	EMBEDDED METERED SERVICE PEDESTALS
8021	1	EA	REMOVE & DISPOSE OF EQUIPMENT
8033	15	LF	UP TO 4 IN. SCHEDULE 80 RIGID PVC CONDUIT- TRENCHED
8044	40	LF	ELECTRICAL CABLE 1- CONDUCTOR NO. 8 AWG- THHN/ THWN

Construction Details

1. Test pit and install proposed service pedestal.
2. Install proposed 2 inch conduit and service cables.
3. Use existing controller cabinet. Install proposed service cables.

GEOMETRIC LEGEND
PROPOSED
EXISTING

LEGEND OF UNDERGROUND AND OVERHEAD UTILITIES

AERIAL CABLE	A	A
ELECTRIC	E	E
TELEPHONE	T	T
GAS	G	G
SEWER	S	S
WATER	W	W
CABLE TV	TV	TV

STREET TRAFFIC STUDIES, LTD.
400 Crain Hwy.NW.
Glen Burnie,MD 21061
Ph (410) 590-5500
Fax (410) 590-6637
5810.dgn

APPROVALS

TEAM LEADER
ASST. DIV. CHIEF
DIVISION CHIEF
OFFICE DIRECTOR

ORIGINAL ON FILE

REVISIONS

(H) September 2011 Install Service Pedestal
OT 2010 TIMS: L-178
(G) 5-14-10 INSTALL HIB SCHOOL FLASHER
SHA NO.: XX4495165 TIMS NO.: K054
JWA
F SHA NO.: XX4495165
4/2008 - ADD PB ON WEST LEG & MODIFIED LOC OF CW / PB ON MD 202
SWA
E SHA NO. PG602A21
6/2006 - UPGRADE TO NON-INVASIVE MICROLOOP PROBES & APS.

PLOTTED: &DATETIME&
FILE: &FILE&

STATE OF MARYLAND
DEPARTMENT OF TRANSPORTATION
STATE HIGHWAY ADMINISTRATION

MD 202 (LARGO ROAD) AT LARGO HIGH SCHOOL

LARGO, MARYLAND

TRAFFIC SIGNAL PLAN

SCALE 1"= 20' DATE 7-19-74 CONTRACT NO. P-557-501-385

DESIGNED BY
DRAWN BY J. GORGON
CHECKED BY
F.A.P. NO.
COUNTY PRINCE GEORGE'S
LOGMILE 16020206.73
TIMS NO.
TOD NO.

TS NO. 815 | DRAWING NO. 1 OF | SHEET NO. OF

PM 08 06 21 2012/12/14 dgn 08:06:21 2012/12/14