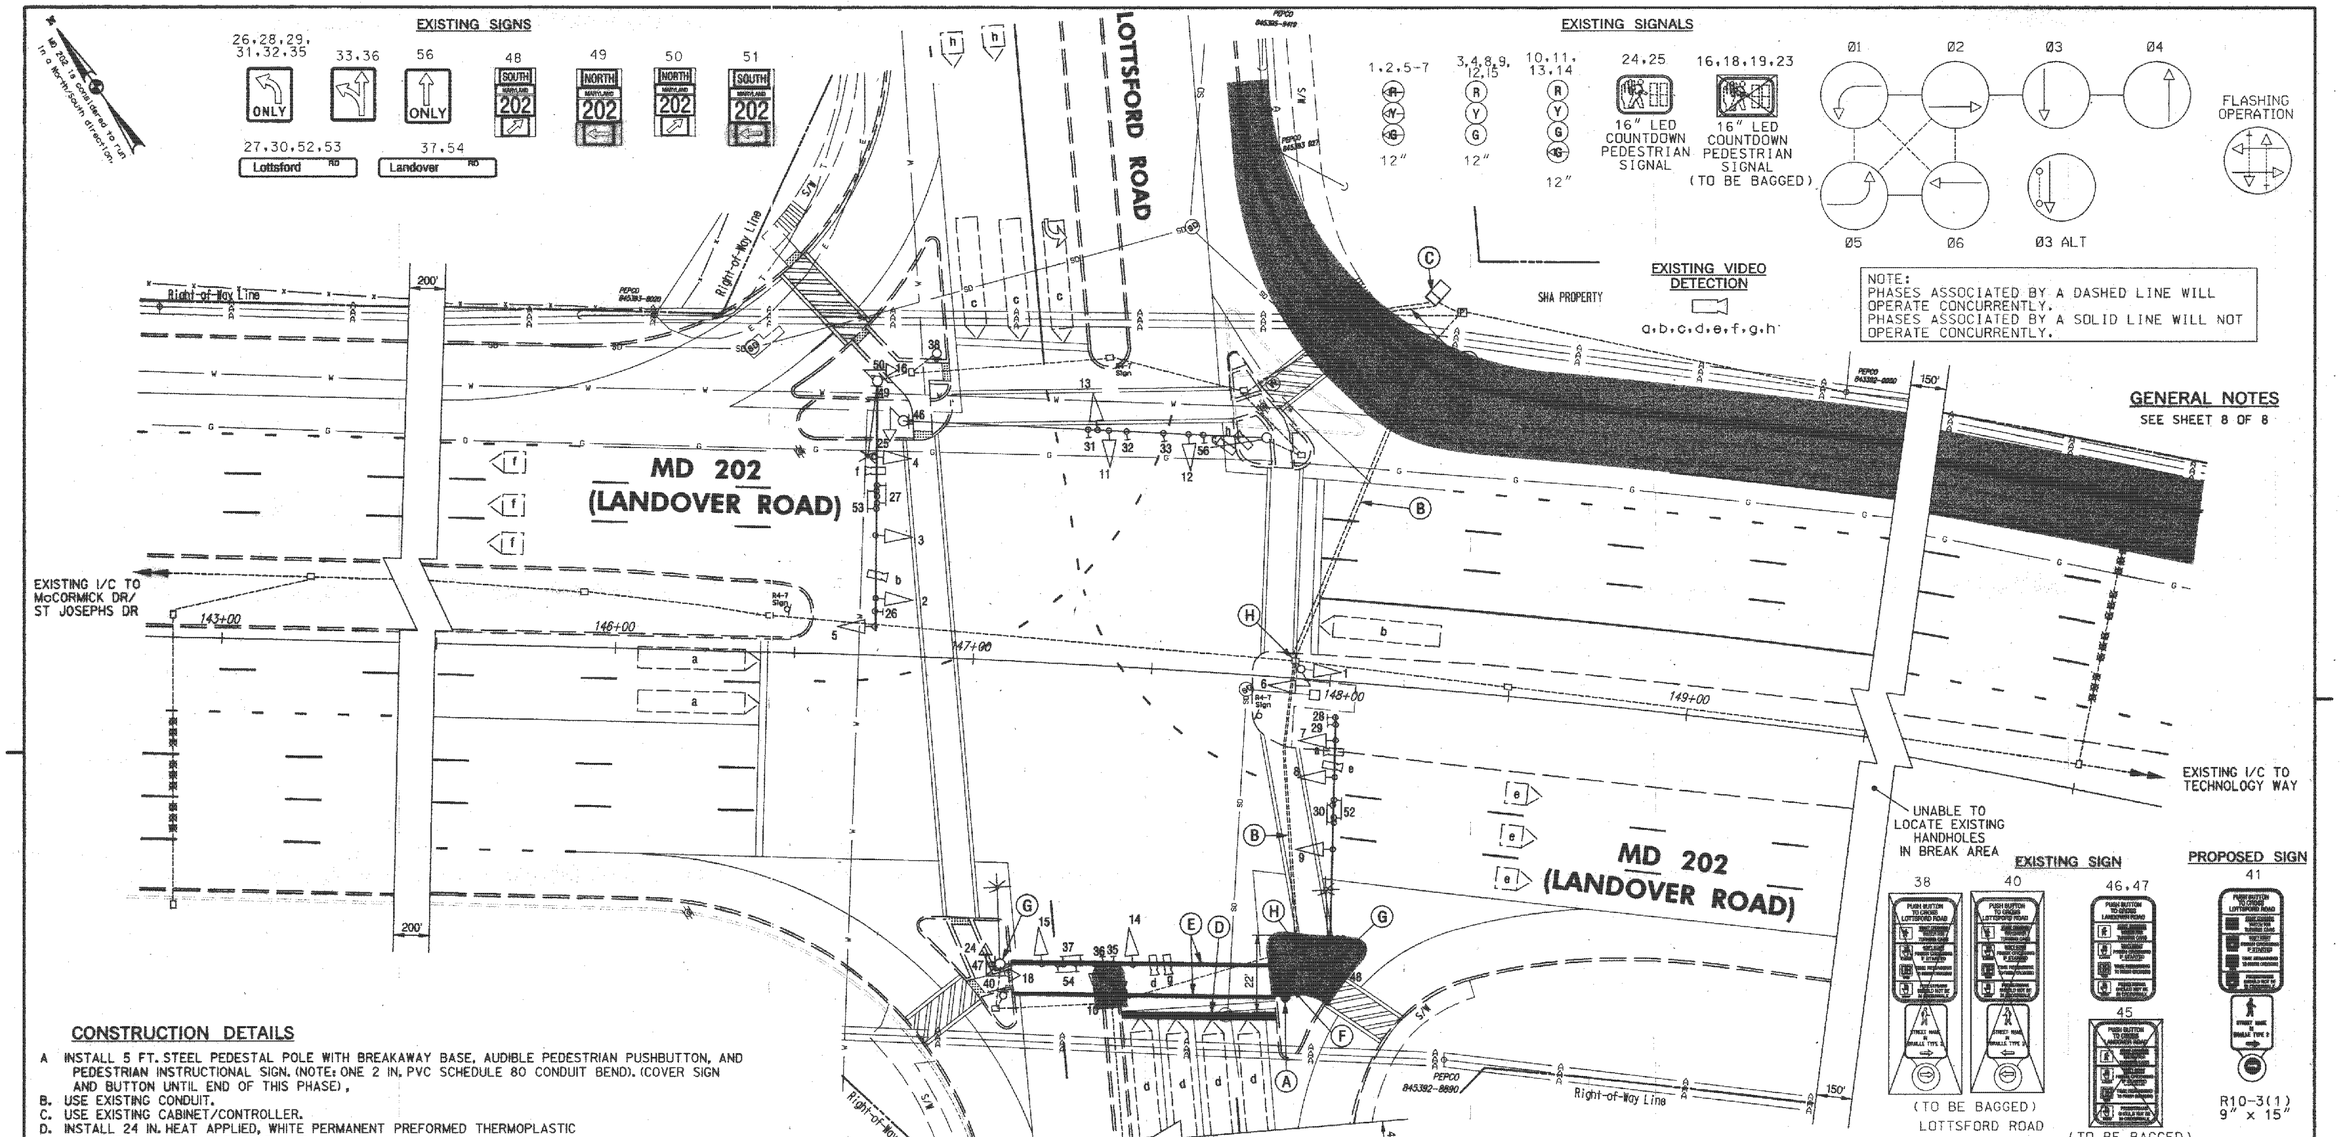

CONSTRUCTION DETAILS

A INSTALL 5 FT. STEEL PEDESTAL POLE WITH BREAKAWAY BASE, AUDIBLE PEDESTRIAN PUSHBUTTON, AND PEDESTRIAN INSTRUCTIONAL SIGN. (NOTE: ONE 2 IN. PVC SCHEDULE 80 CONDUIT BEND). (COVER SIGN AND BUTTON UNTIL END OF THIS PHASE),
B. USE EXISTING CONDUIT.
C. USE EXISTING CABINET/CONTROLLER.
D. INSTALL 24 IN. HEAT APPLIED, WHITE PERMANENT PREFORMED THERMOPLASTIC PAVEMENT MARKING FOR STOP LINE.
E. INSTALL 12 IN. HEAT APPLIED, WHITE PERMANENT PREFORMED THERMOPLASTIC PAVEMENT MARKING FOR CROSSWALKS.
F. INSTALL 2 IN. PVC SCHEDULE 80 ELECTRICAL CONDUIT - TRENCHED.
G. BAG PEDESTRIAN SIGNAL HEADS.
H. USE EXISTING HANDHOLE.

THESE PLANS ARE APPROVED FOR CONSTRUCTION FOR A PERIOD OF 1 YEAR FROM THE DATE OF APPROVAL SHOULD CONSTRUCTION NOT BEGIN WITHIN THIS TIME FRAME THESE PLANS SHALL BE NULL AND VOID WITHOUT A REVIEW FROM THE TRAFFIC ENGINEERING DESIGN DIVISION.

MOT PHASE 3 OF CONSTRUCTION MOT-03

SHA
STATE OF MARYLAND
DEPARTMENT OF TRANSPORTATION
STATE HIGHWAY ADMINISTRATION
OFFICE OF TRAFFIC & SAFETY
TRAFFIC ENGINEERING DESIGN DIVISION
MD 202 (LARGO ROAD) AND LOTTSFORD ROAD
LANDOVER, MARYLAND

MOT TRAFFIC SIGNAL PLAN

The Traffic Group, Inc.
Suite H
9900 Franklin Square Drive
Baltimore, Maryland 21236
410-931-6600
1-800-583-8411
Fax 410-931-6601
"Merging Innovation and Excellence"®

GEOMETRIC LEGEND
EXISTING
PROPOSED

UTILITY LEGEND
SD — STORM DRAIN
G — GAS MAIN
W — WATER MAIN
S — SEWER MAIN
E — ELECTRIC CABLES
A — AERIAL CABLES
T — TELEPHONE CABLES
F — FIBER-OPTIC

APPROVALS
TEAM LEADER
ASST. DIV. CHIEF
DIVISION CHIEF
OFFICE DIRECTOR
ORIGINAL ON FILE

REVISIONS
D RECONSTRUCTION SIGNAL FOR NEW GEOMETRICS SHA No. BW996M82 APRIL 2010
FDB
C ADD PED SIGNALS S/W LEGS, REVISE STOP LINES AND CROSSWALKS FOR GEOMETRICS SHA No. AT3565185 AUGUST 2004
STV/BAB
B MODIFY DETECTOR FOR NEW GEOMETRICS SHA No. JUNE 1997
TG/JD

SCALE 1" = 20' DATE DEC. 19, 1998 CONTRACT NO. BW996M82
DESIGNED BY
DRAWN BY M. MEARS
CHECKED BY D. DODA
F.A.P. NO. N/A
COUNTY PRINCE GEORGE'S
LOGMILE 16020208.78
TIMS NO. J-981
TOD NO. N/A
TS NO. 2548D DRAWING SG-03 OF 05 SHEET NO. 5 OF 8

PLOTTED: Wednesday, April 21, 2010 AT 07:11 AM
FILE: I:\2004\2004-1208\dss\TEDD\pSG-P001_MD202-Lottsford-Phase 3.dgn

PLOTTED BY: FHoeckel