F.H.W.A. REGION NO.	STATE	FED. AID PROJ. NO.	SHEET NO.	TOTAL SHEETS
3	MD.	T-8006(24)	5	11

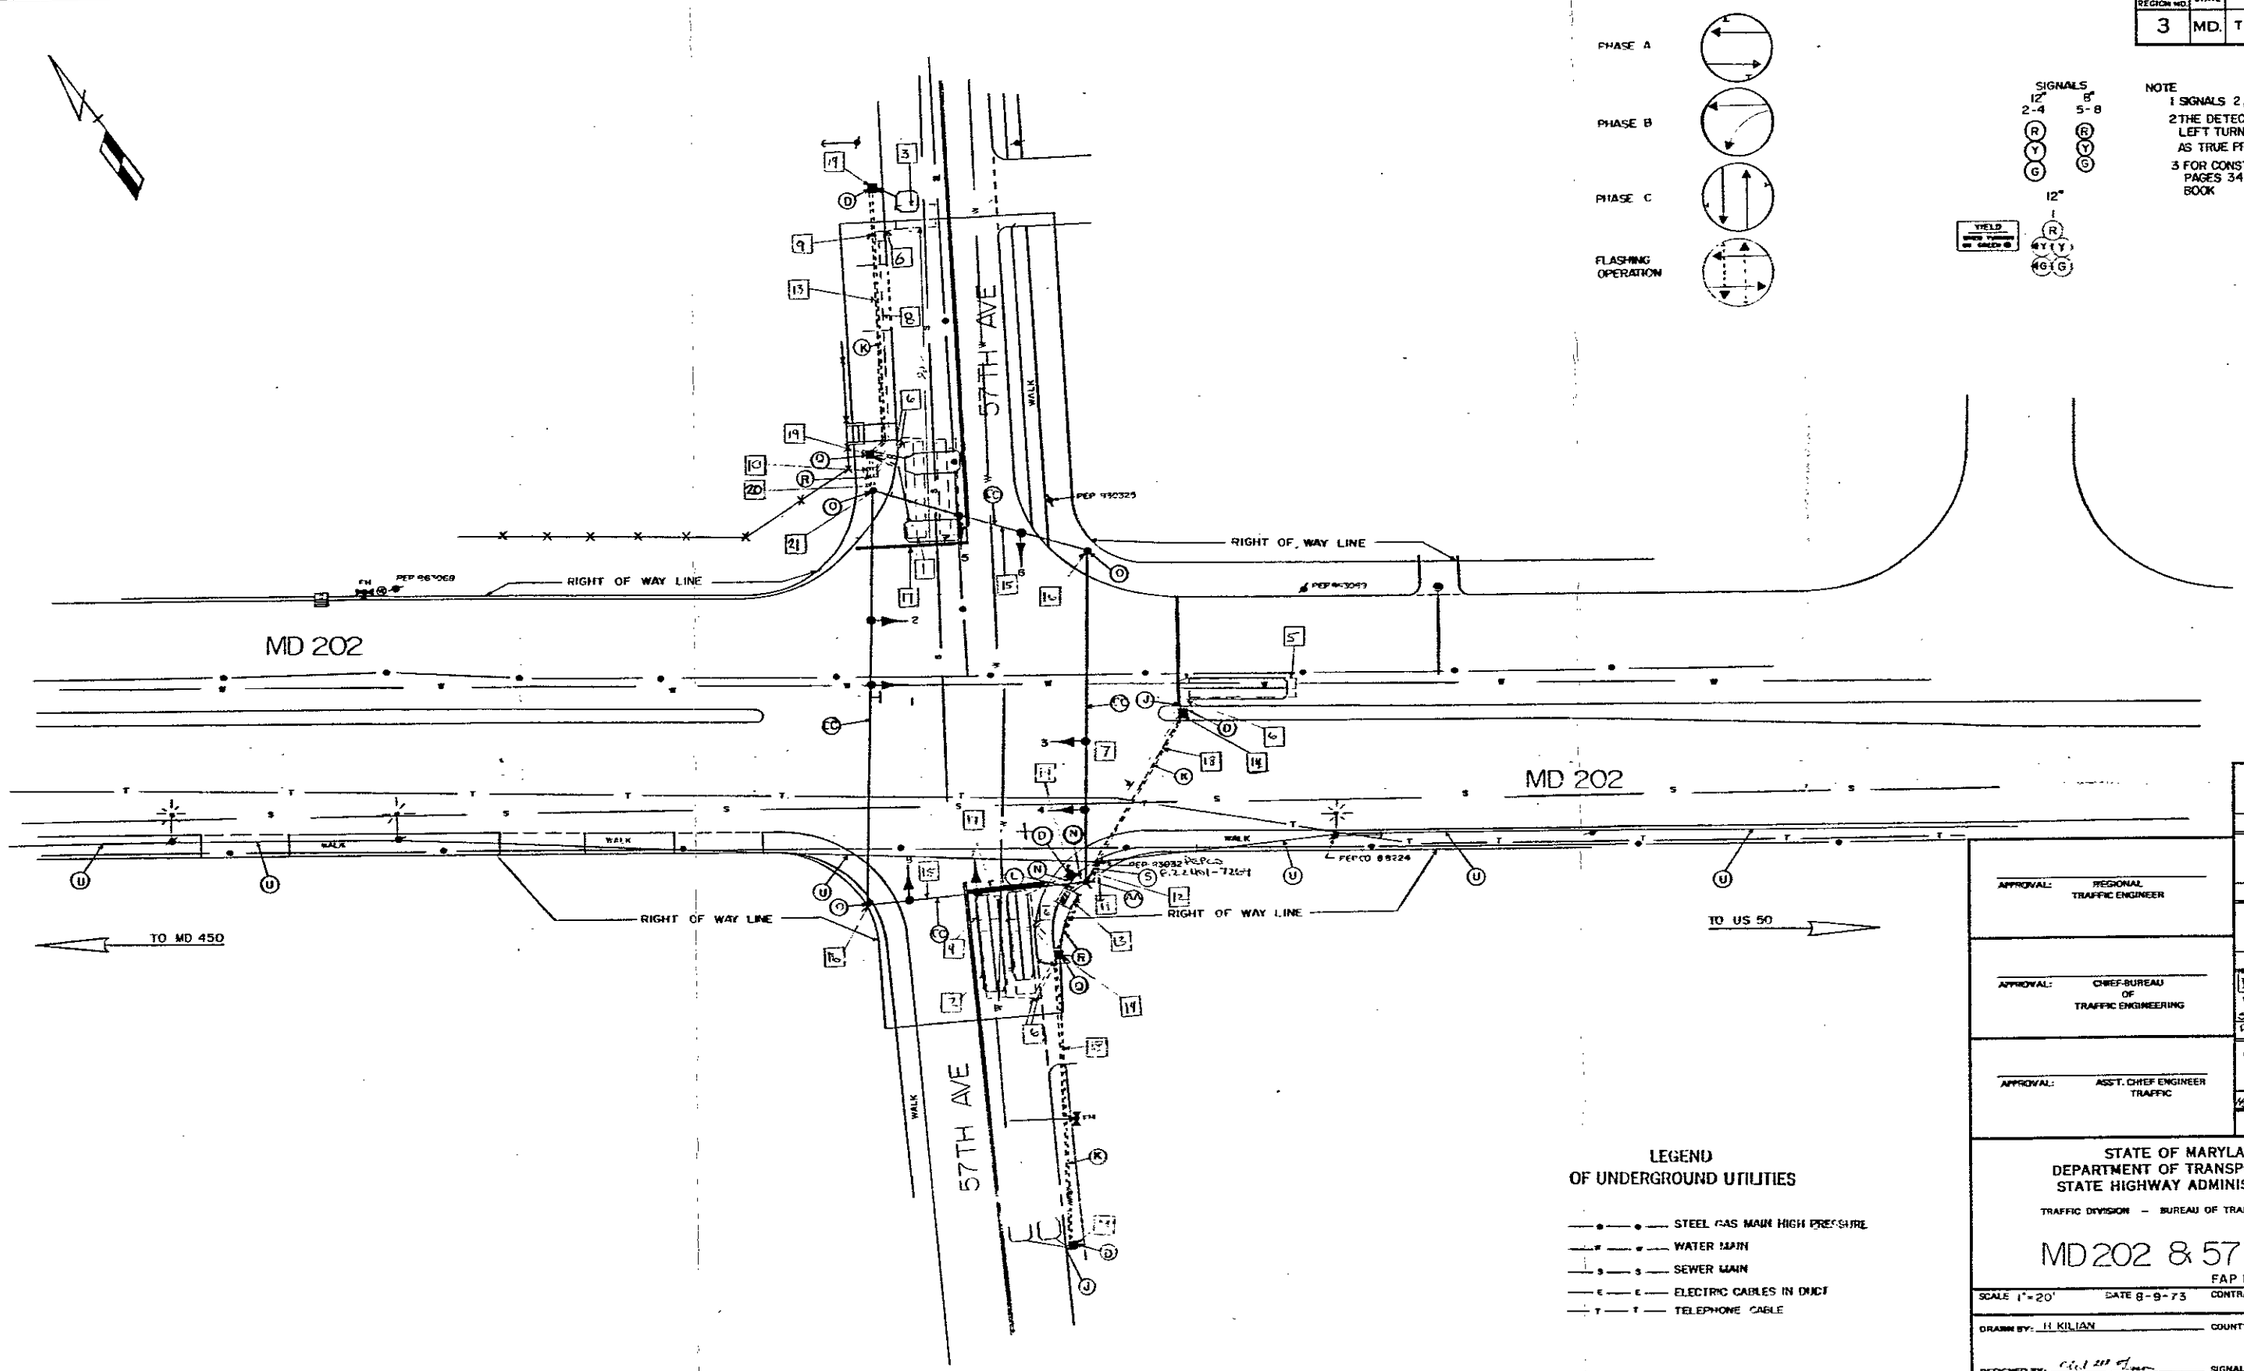

NOTE
1 SIGNALS 2,4-8 ARE EXISTING
2 THE DETECTOR LOCATED IN THE LEFT TURN BAY IS TO OPERATE AS TRUE PRESENCE NO MEMORY
3 FOR CONSTRUCTION DETAILS SEE PAGES 34 & 35 OF THE PROPOSAL BOOK

APPROVAL: REGIONAL TRAFFIC ENGINEER

APPROVAL: CHIEF-BUREAU OF TRAFFIC ENGINEERING

APPROVAL: ASS'T. CHIEF ENGINEER TRAFFIC

D REPLACE FAILED LOOP DETECTORS
SPA NO.: 855-2503024

C 8-9-73 REDRAWN

REVISIONS

STATE OF MARYLAND
DEPARTMENT OF TRANSPORTATION
STATE HIGHWAY ADMINISTRATION

TRAFFIC DIVISION — BUREAU OF TRAFFIC ENGINEERING

MD 202 & 57TH AVE

FAP NO T-8006(24)

SCALE 1"=20' DATE 8-9-73 CONTRACT NO. P-368-385

DRAWN BY: H. KILIAN COUNTY: PRINCE GEORGE'S

DESIGNED BY: [signature] SIGNAL NO.: 16254

CHECKED BY:

DRAWING NO. TS-70-C

16020213.66

BRUNING 44-311 19927