F H WA REGION NO	STATE	FED. AID PROJ. NO	SHEET NO.	TOTAL SHEETS
3	MD.			

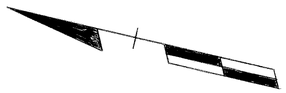

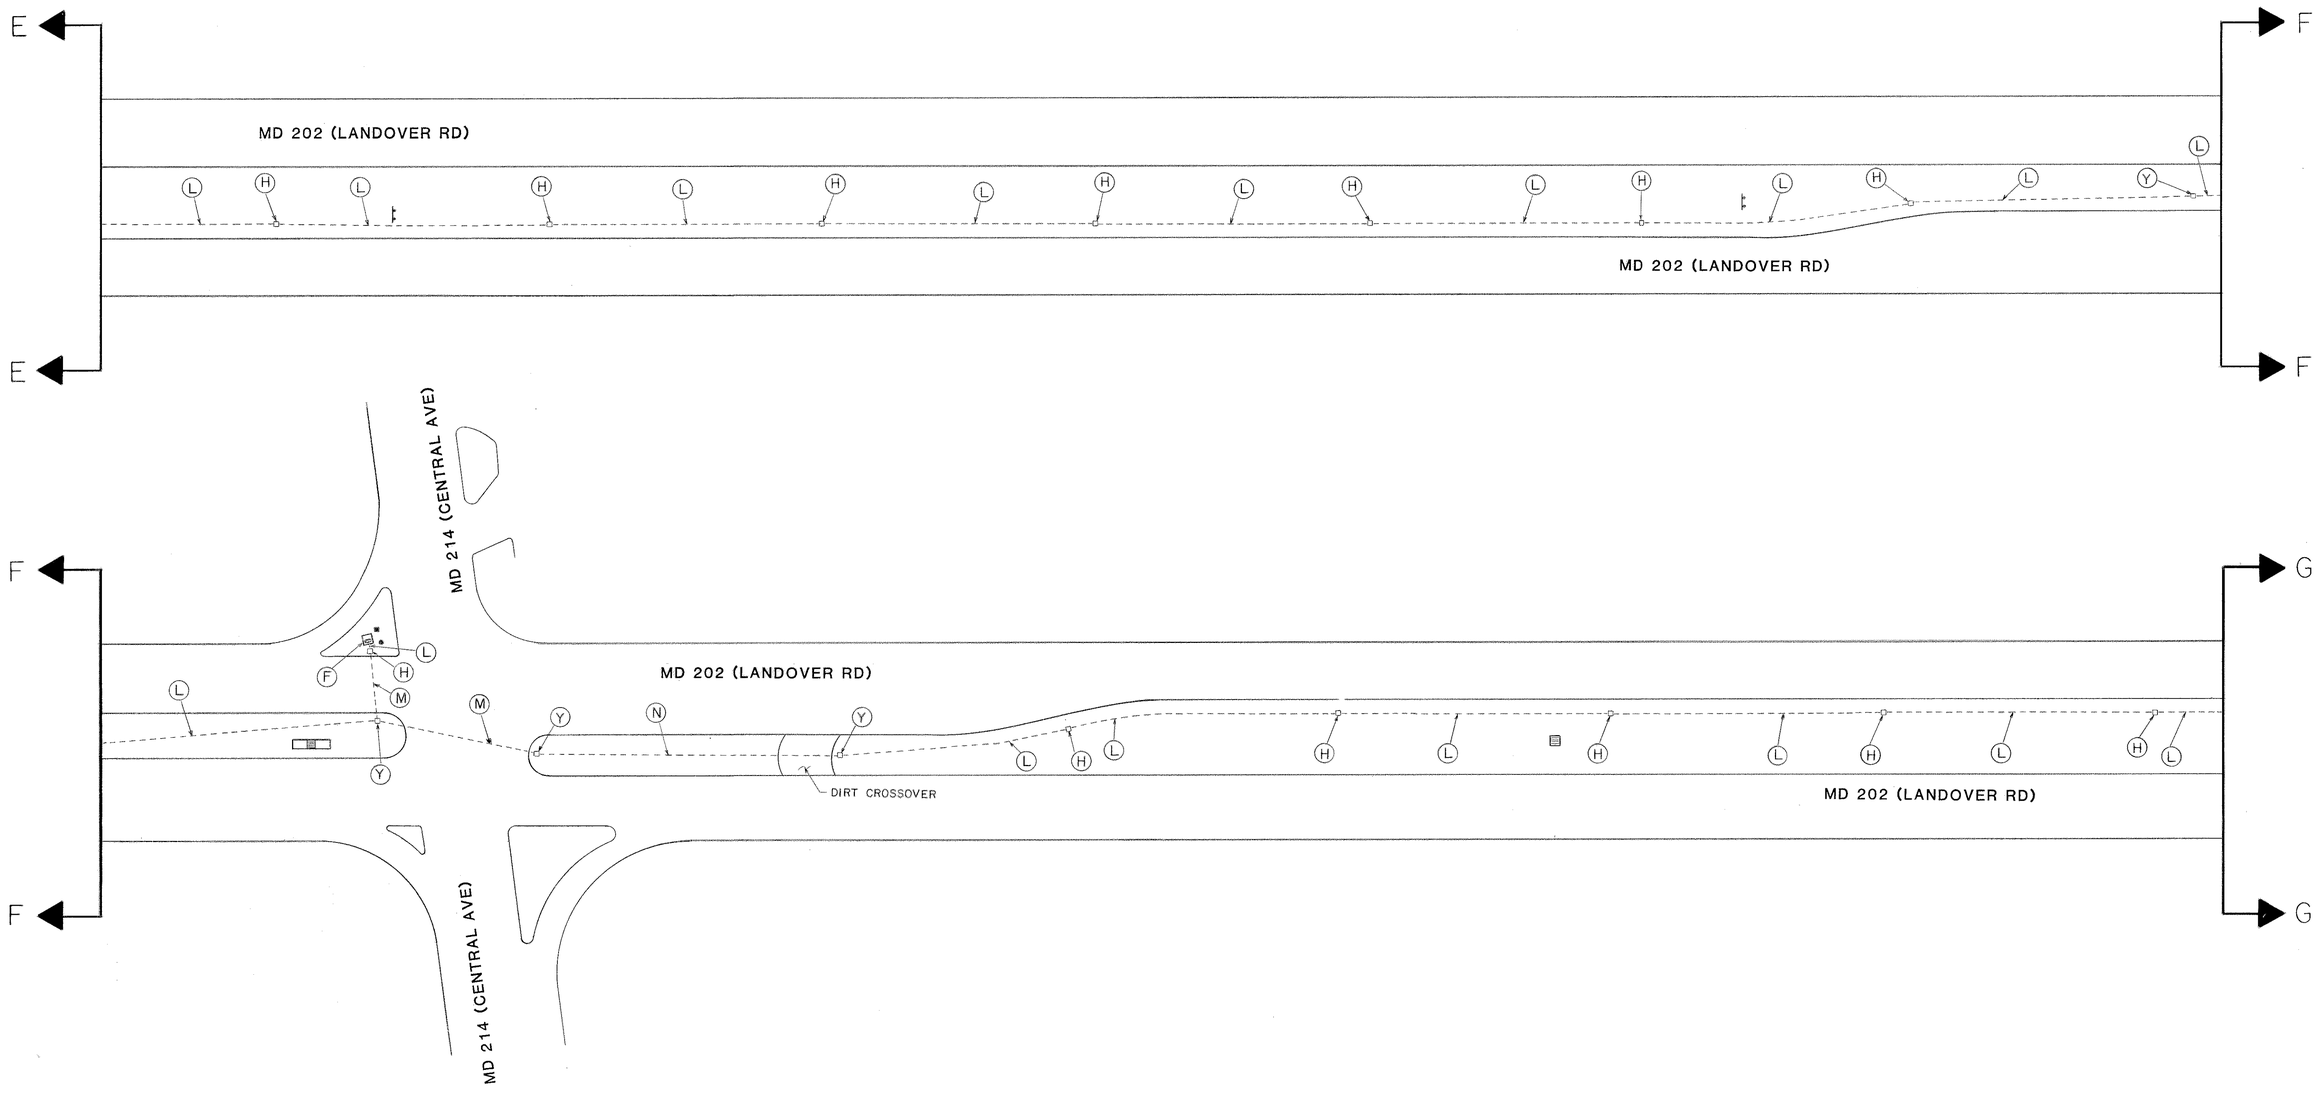

LEGEND OF UNDERGROUND AND OVERHEAD UTILITIES

AERIAL CABLE	—— A —— A —— A —— A
ELECTRIC	—— E —— E —— E —— E
TELEPHONE	—— T —— T —— T —— T
GAS	—— G —— G —— G —— G
SEWER	—— S —— S —— S —— S
WATER	—— W —— W —— W —— W
CABLE TV	—— TV —— TV —— TV —— TV

STREET TRAFFIC STUDIES, LTD.®
Gateway International
1302 Concourse Drive, Suite 104
Linthicum, Maryland 21090
(301) 859-3553

REVISIONS

APPROVALS

CHIEF, SIGNAL DESIGN SECTION 9/10/90

ASST. DISTRICT ENGINEER, TRAFFIC 9/10/90

CHIEF, TRAFFIC ENGINEERING DIVISION 9/10/90

DEPUTY CHIEF ENGINEER, OFFICE OF TRAFFIC 9/10/90

MARYLAND DEPARTMENT OF TRANSPORTATION
STATE HIGHWAY ADMINISTRATION – OFFICE OF TRAFFIC
TRAFFIC ENGINEERING DIVISION

DRAWN BY S.R. BARANOWSKI (FOR STS)
DES. BY: R.R. ZACHERL (FOR STS)
CHK. BY: 9/10/90 9-10-90

MD 202 INTERCONNECT SYSTEM

COUNTY: PRINCE GEORGES

DATE: 8-30-90
SCALE: 1" = 50'
F.A.P. NO.
S.H.A. NO.

TS/FILE NO. 3077 X4

SHEET NO. 4 OF 6

16020207.00